PLEASE DO NOT MODIFY OR DUPLICATE WITHOUT PRIOR PERMISSION FROM HEADWAY TRAFFIC MANAGEMENT

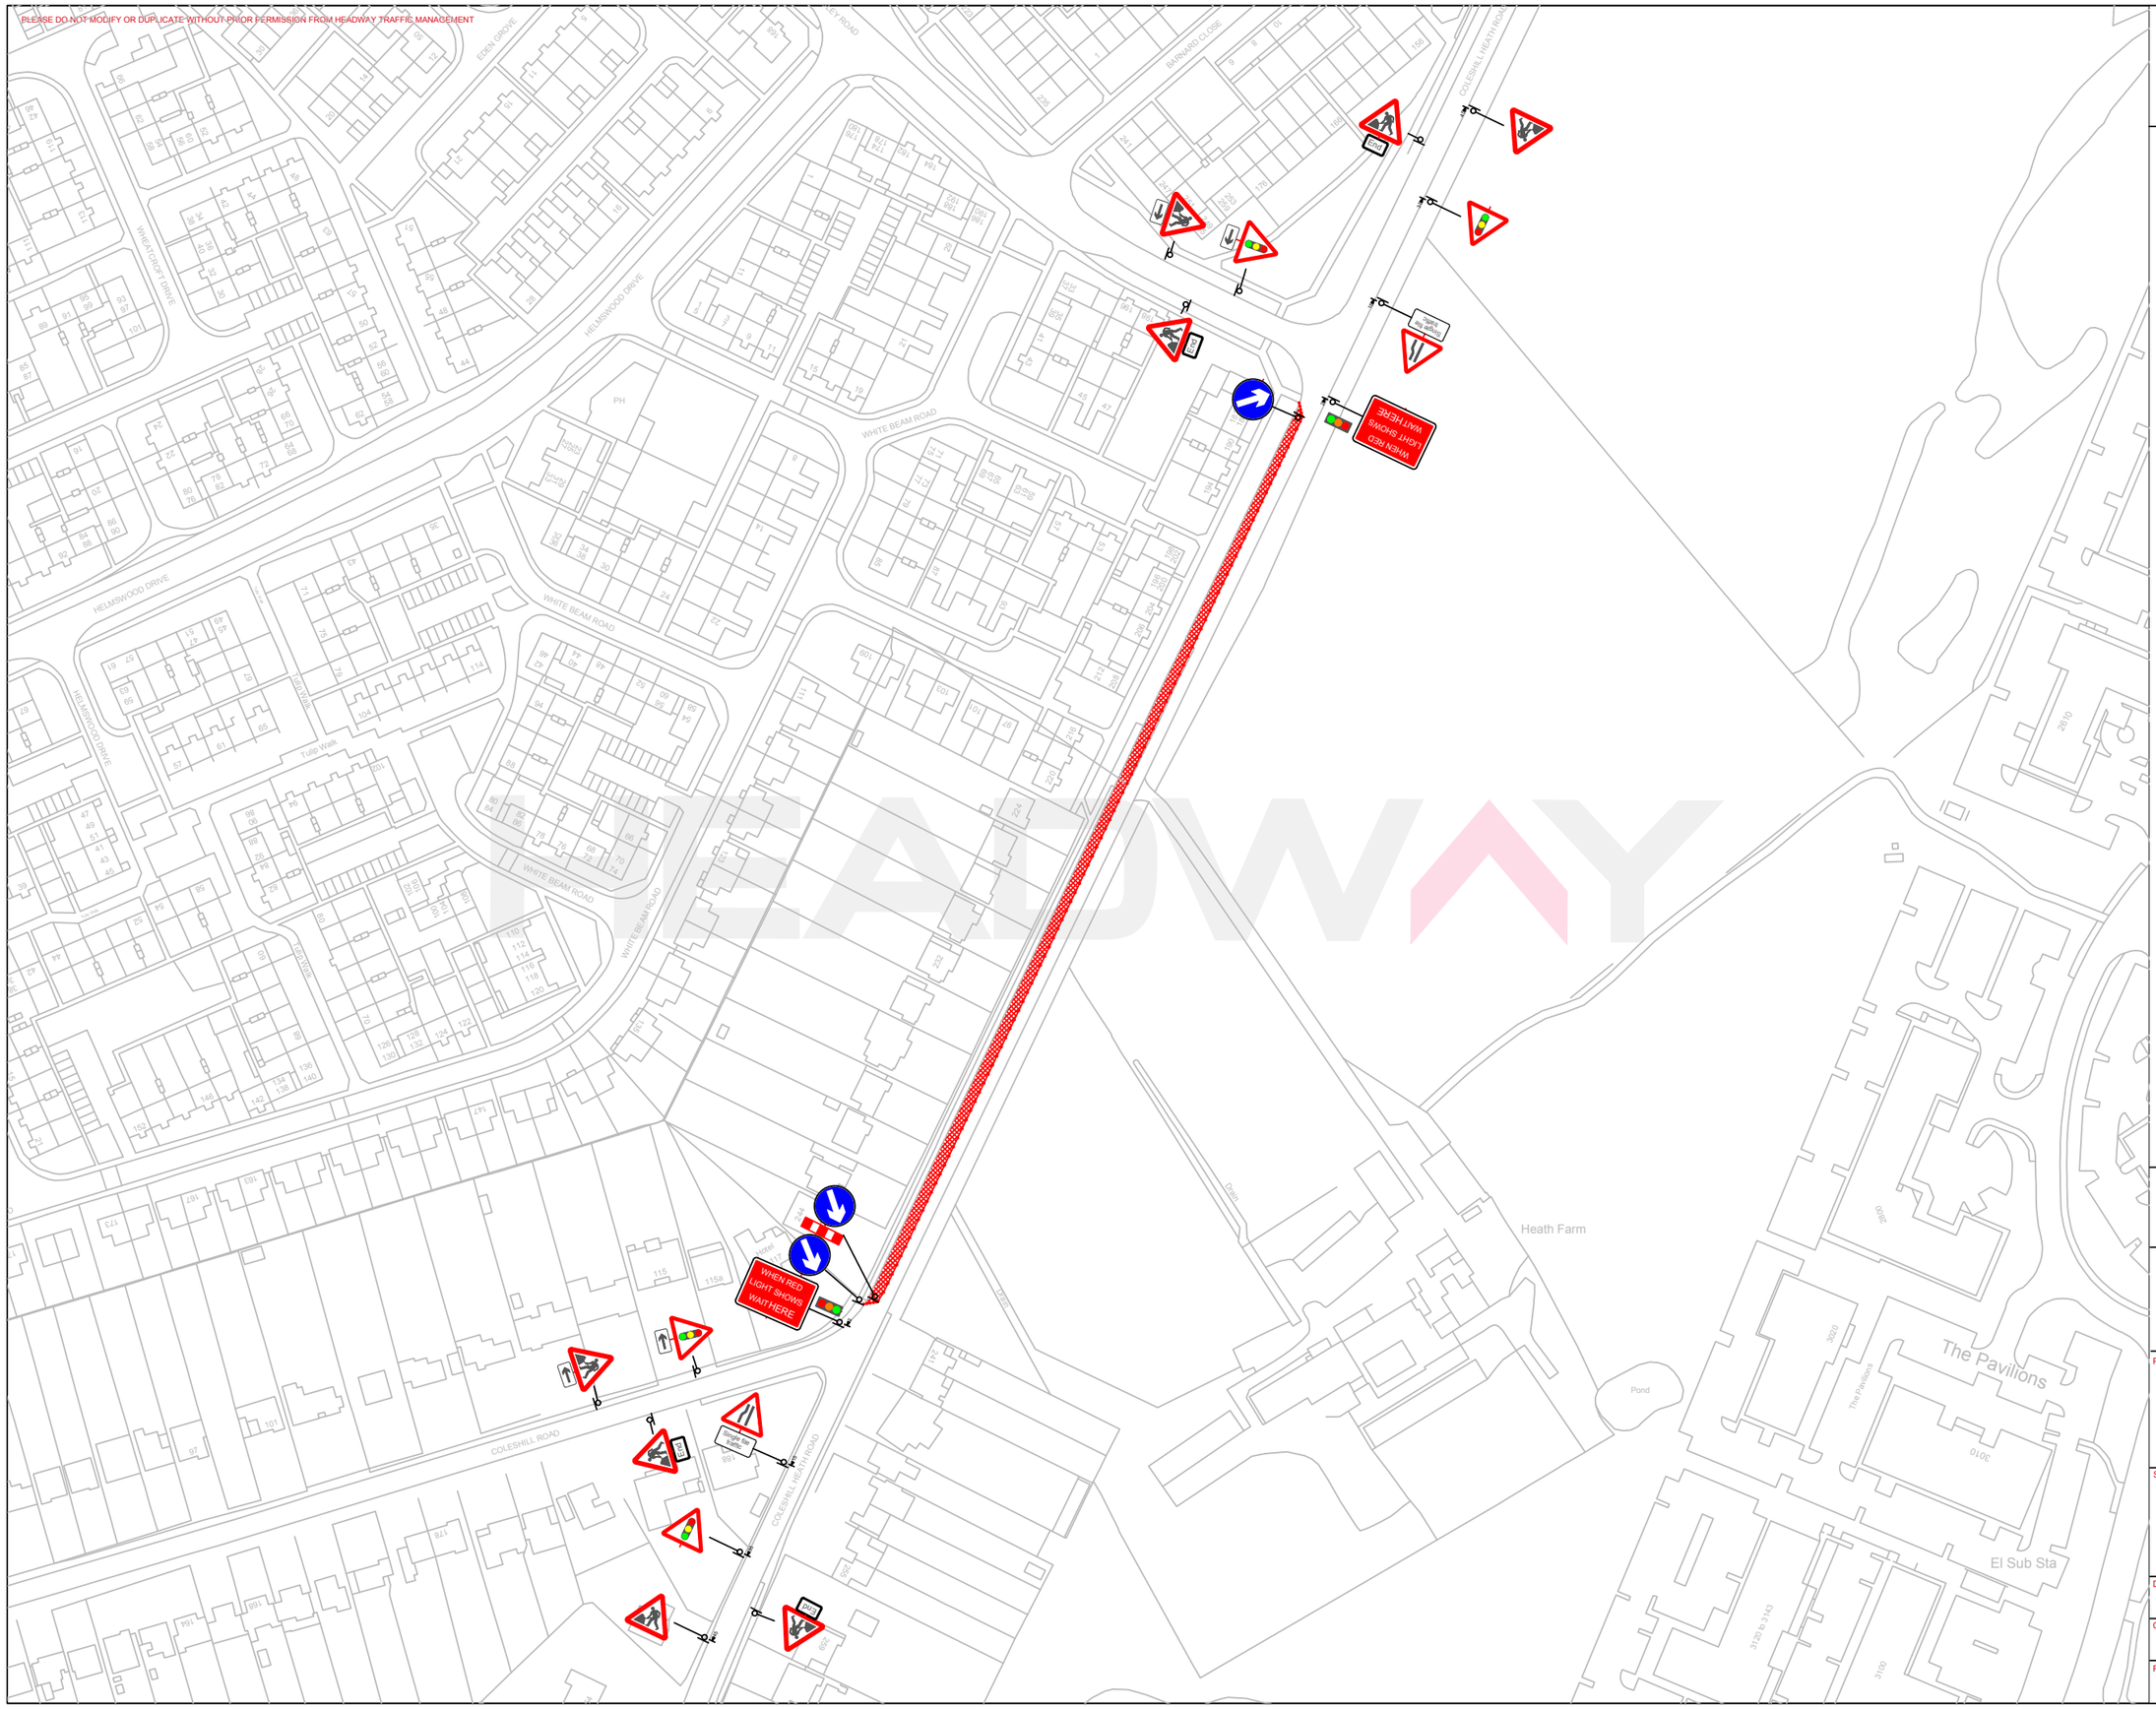

NOTES:

ALL TRAFFIC MANAGEMENT TO BE IN ACCORDANCE WITH CHAPTER 8 OF THE TRAFFIC SIGNS MANUAL AND THE TSRGD 2002, AND INSTALLATION, MAINTENANCE AND DISMANTLE METHODS MUST COMPLY WITH HEADWAY TRAFFIC MANAGEMENT'S RELEVANT METHOD STATEMENT(S).

HEADWAY
TRAFFIC MANAGEMENT

MacDonald SURFACING

PROJECT:

2 Way Lights

SITE ADDRESS:

Coleshill Heath Road, Marston Green

DRAWN BY:	DATE:
T.McMaster	05/11/2019
CHECKED BY:	OUR REF:
C.Moran	1
REF:	REVISION:
	1