


NOTES:
ALL TRAFFIC MANAGEMENT TO BE IN ACCORDANCE WITH CHAPTER 8 OF THE TRAFFIC SIGNS MANUAL AND THE TSRGD 2002, AND INSTALLATION, MAINTENANCE AND DISMANTLE METHODS MUST COMPLY WITH HEADWAY TRAFFIC MANAGEMENT'S RELEVANT METHOD STATEMENT(S).

- P1** 30 Seconds Green
10 Seconds Red
- P2** 30 Seconds Green
10 Seconds Red
- P3** 30 Seconds Green
10 Seconds Red
- P4** 30 Seconds Green
10 Seconds Red

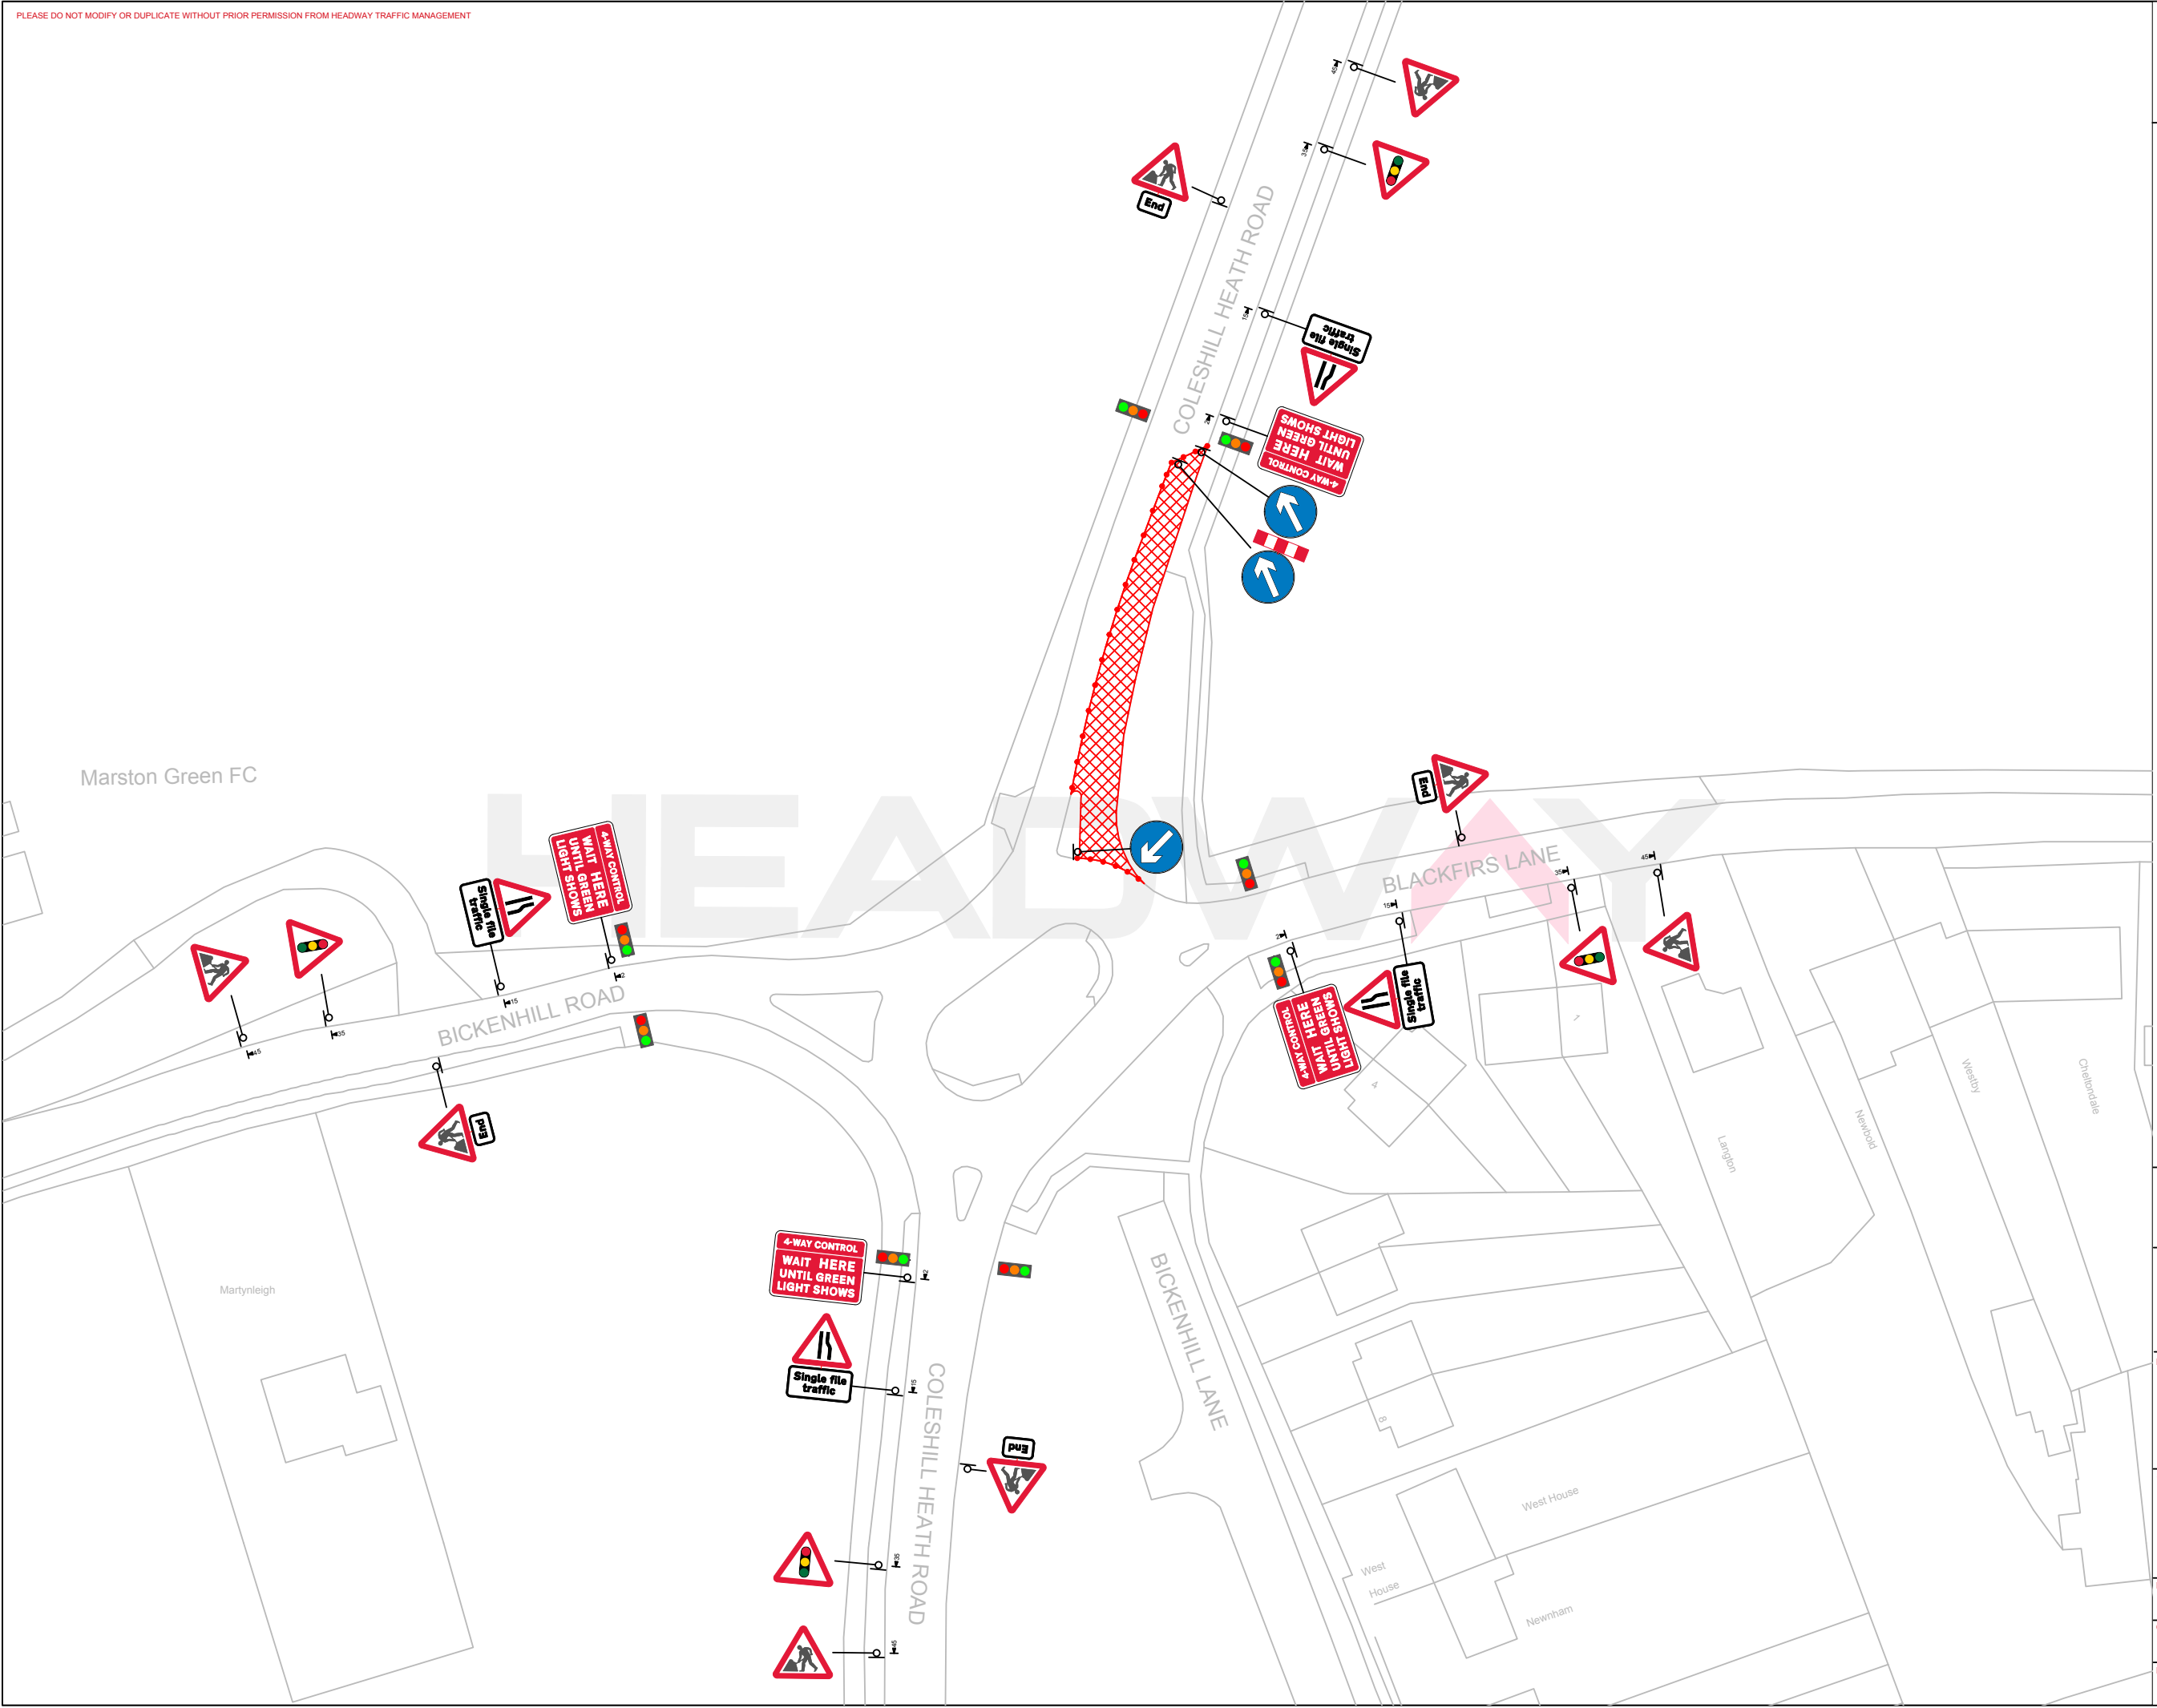

HEADWAY
TRAFFIC MANAGEMENT

MacDonald
SURFACING

PROJECT:
4 Way Lights (Dual Head)

SITE ADDRESS:
**Cosehill Heath Road Jnc
Blackfirs Lane, Marston
Green**

DRAWN BY: B.Haarhoff	DATE: 21/07/2020
CHECKED BY: C.Owen	OUR REF: 1
REF:	REVISION: 1