PLEASE DO NOT MODIFY OR DUPLICATE WITHOUT PRIOR PERMISSION FROM HEADWAY TRAFFIC MANAGEMENT

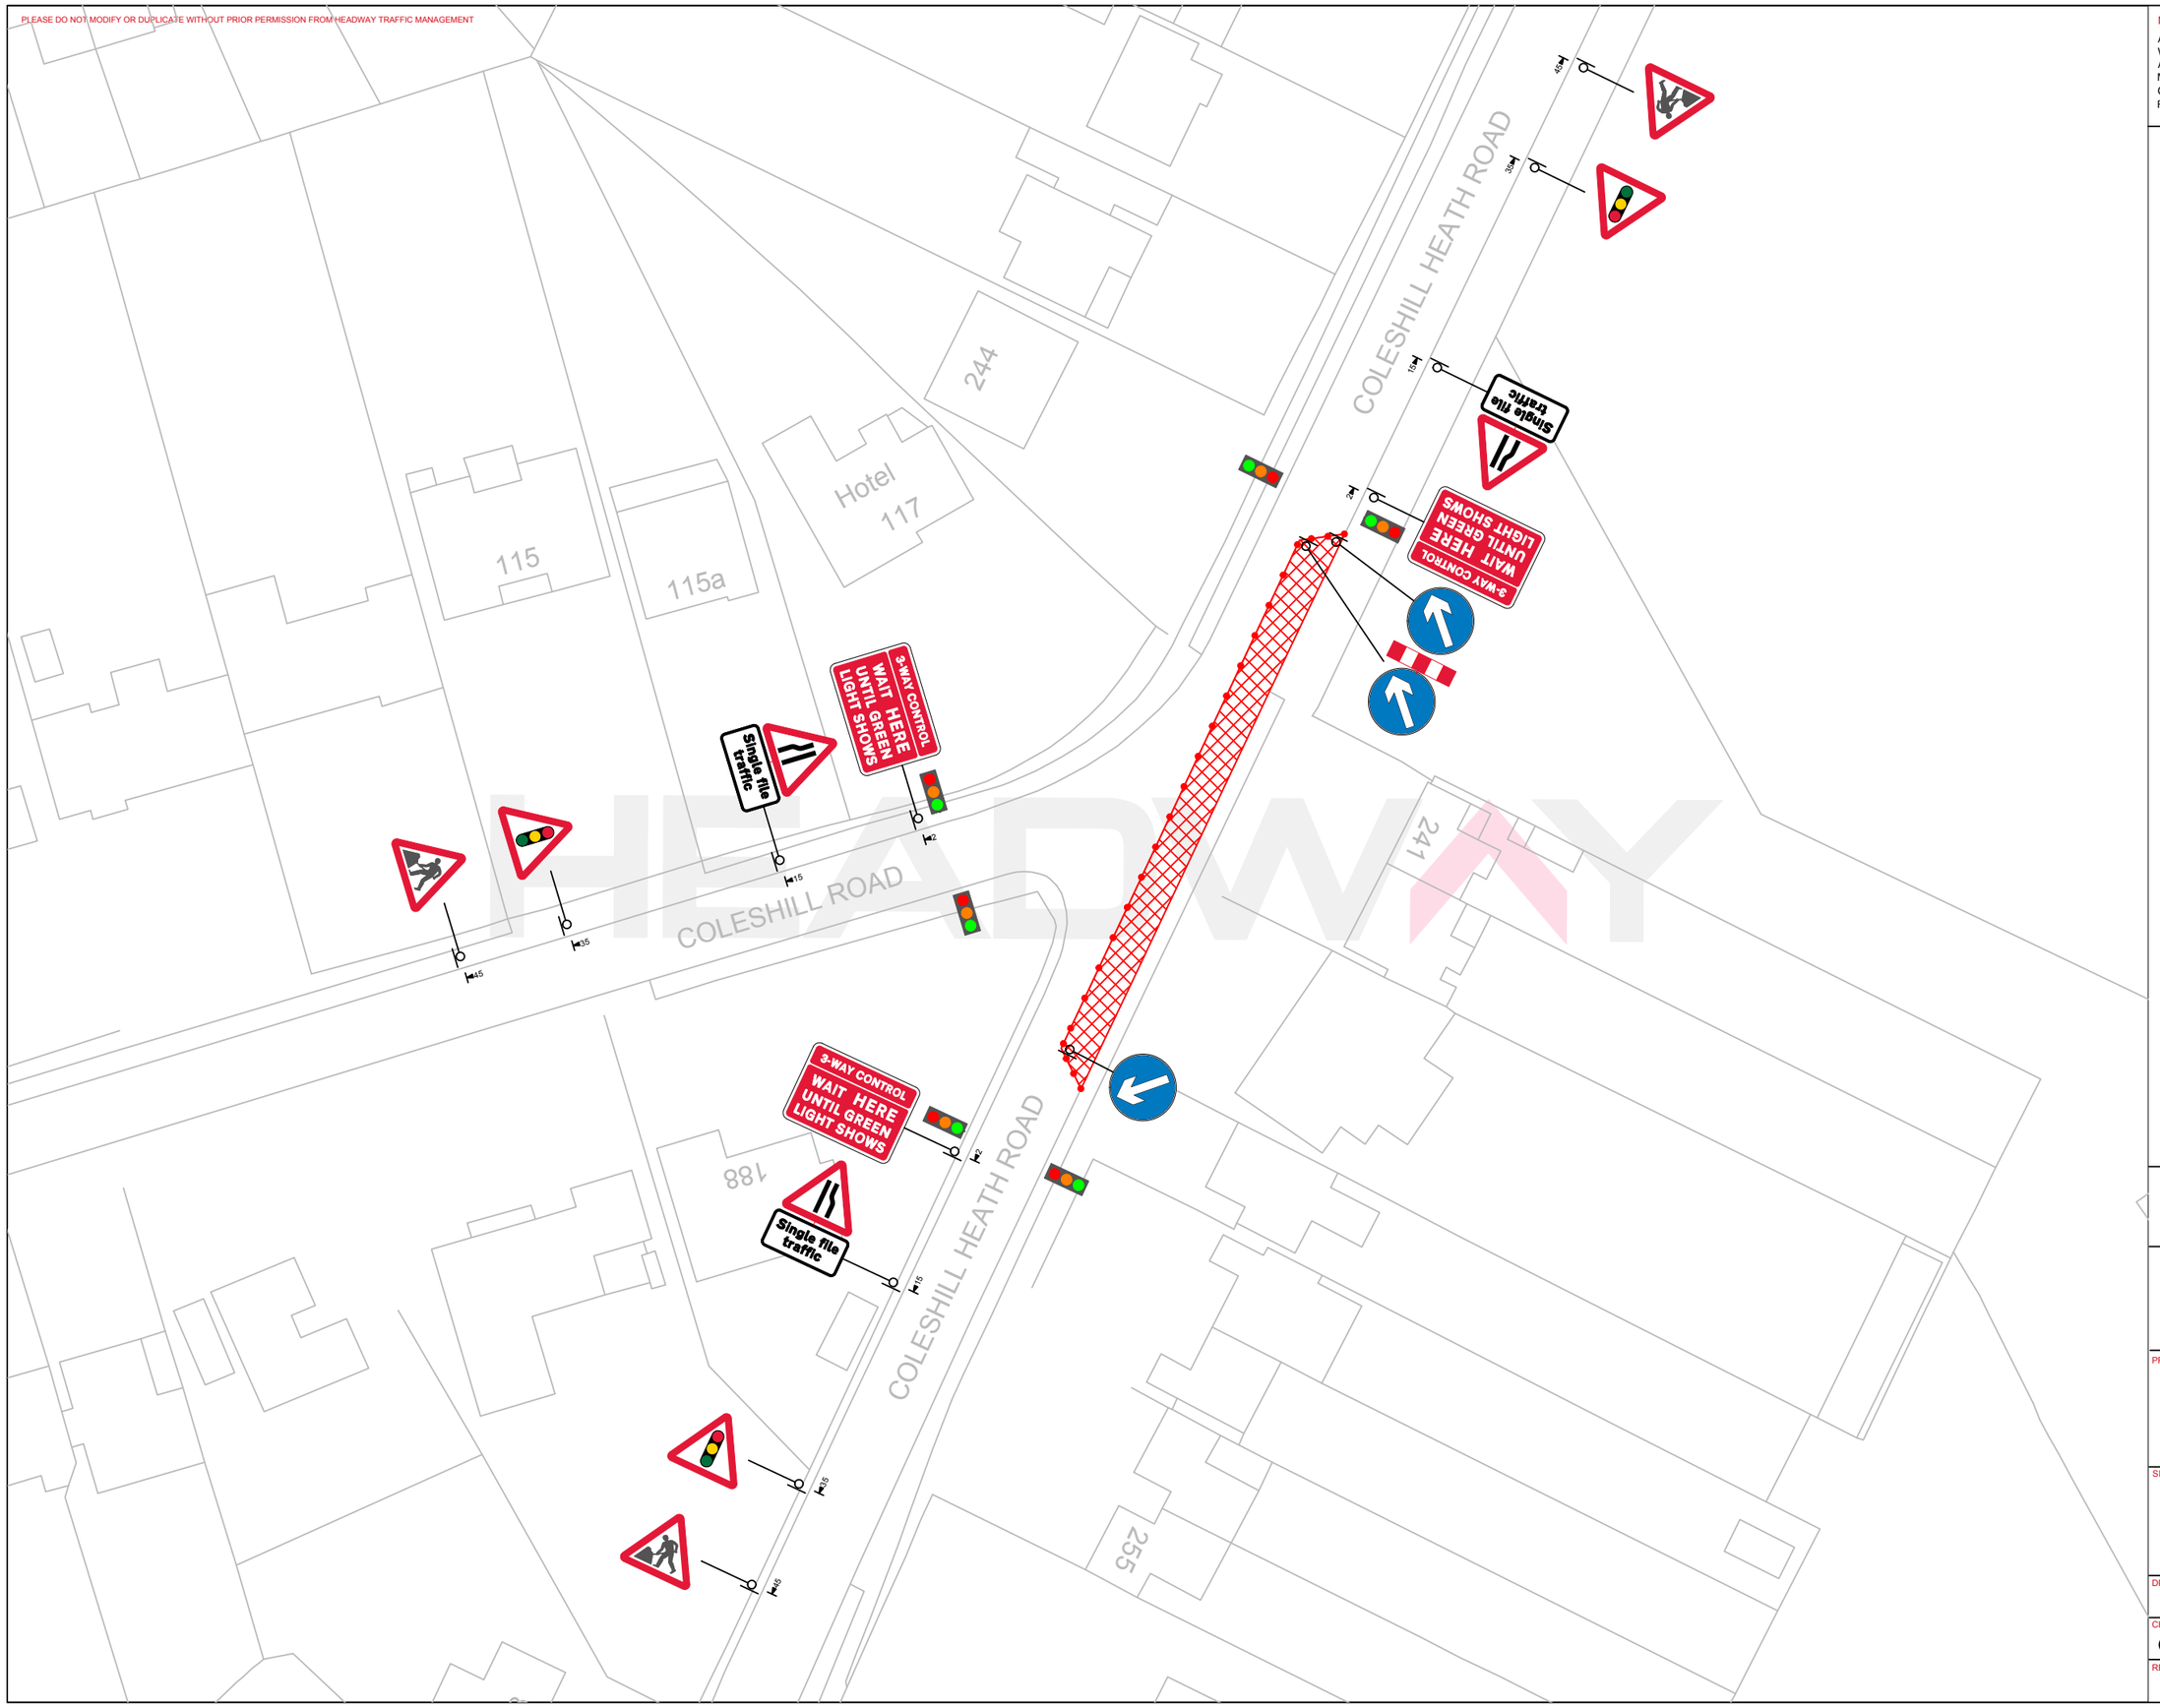

NOTES:

ALL TRAFFIC MANAGEMENT TO BE IN ACCORDANCE WITH CHAPTER 8 OF THE TRAFFIC SIGNS MANUAL AND THE TSRGD 2002, AND INSTALLATION, MAINTENANCE AND DISMANTLE METHODS MUST COMPLY WITH HEADWAY TRAFFIC MANAGEMENT'S RELEVANT METHOD STATEMENT(S).

P1 30 Seconds Green
10 Seconds Red

P2 30 Seconds Green
10 Seconds Red

P3 30 Seconds Green
10 Seconds Red

HEADWAY
TRAFFIC MANAGEMENT

MacDonald SURFACING

PROJECT:
3 Way Lights (Dual Head)

SITE ADDRESS:
Cosehill Heath Road Jnc Cosehill Road, Marston Green

DRAWN BY:	DATE:
B.Haarhoff	21/07/2020
CHECKED BY:	OUR REF:
C.Owen	1
REF:	REVISION:
	1