


NOTES:
ALL TRAFFIC MANAGEMENT TO BE IN ACCORDANCE WITH CHAPTER 8 OF THE TRAFFIC SIGNS MANUAL AND THE TSRGD 2002, AND INSTALLATION, MAINTENANCE AND DISMANTLE METHODS MUST COMPLY WITH HEADWAY TRAFFIC MANAGEMENT'S RELEVANT METHOD STATEMENT(S).

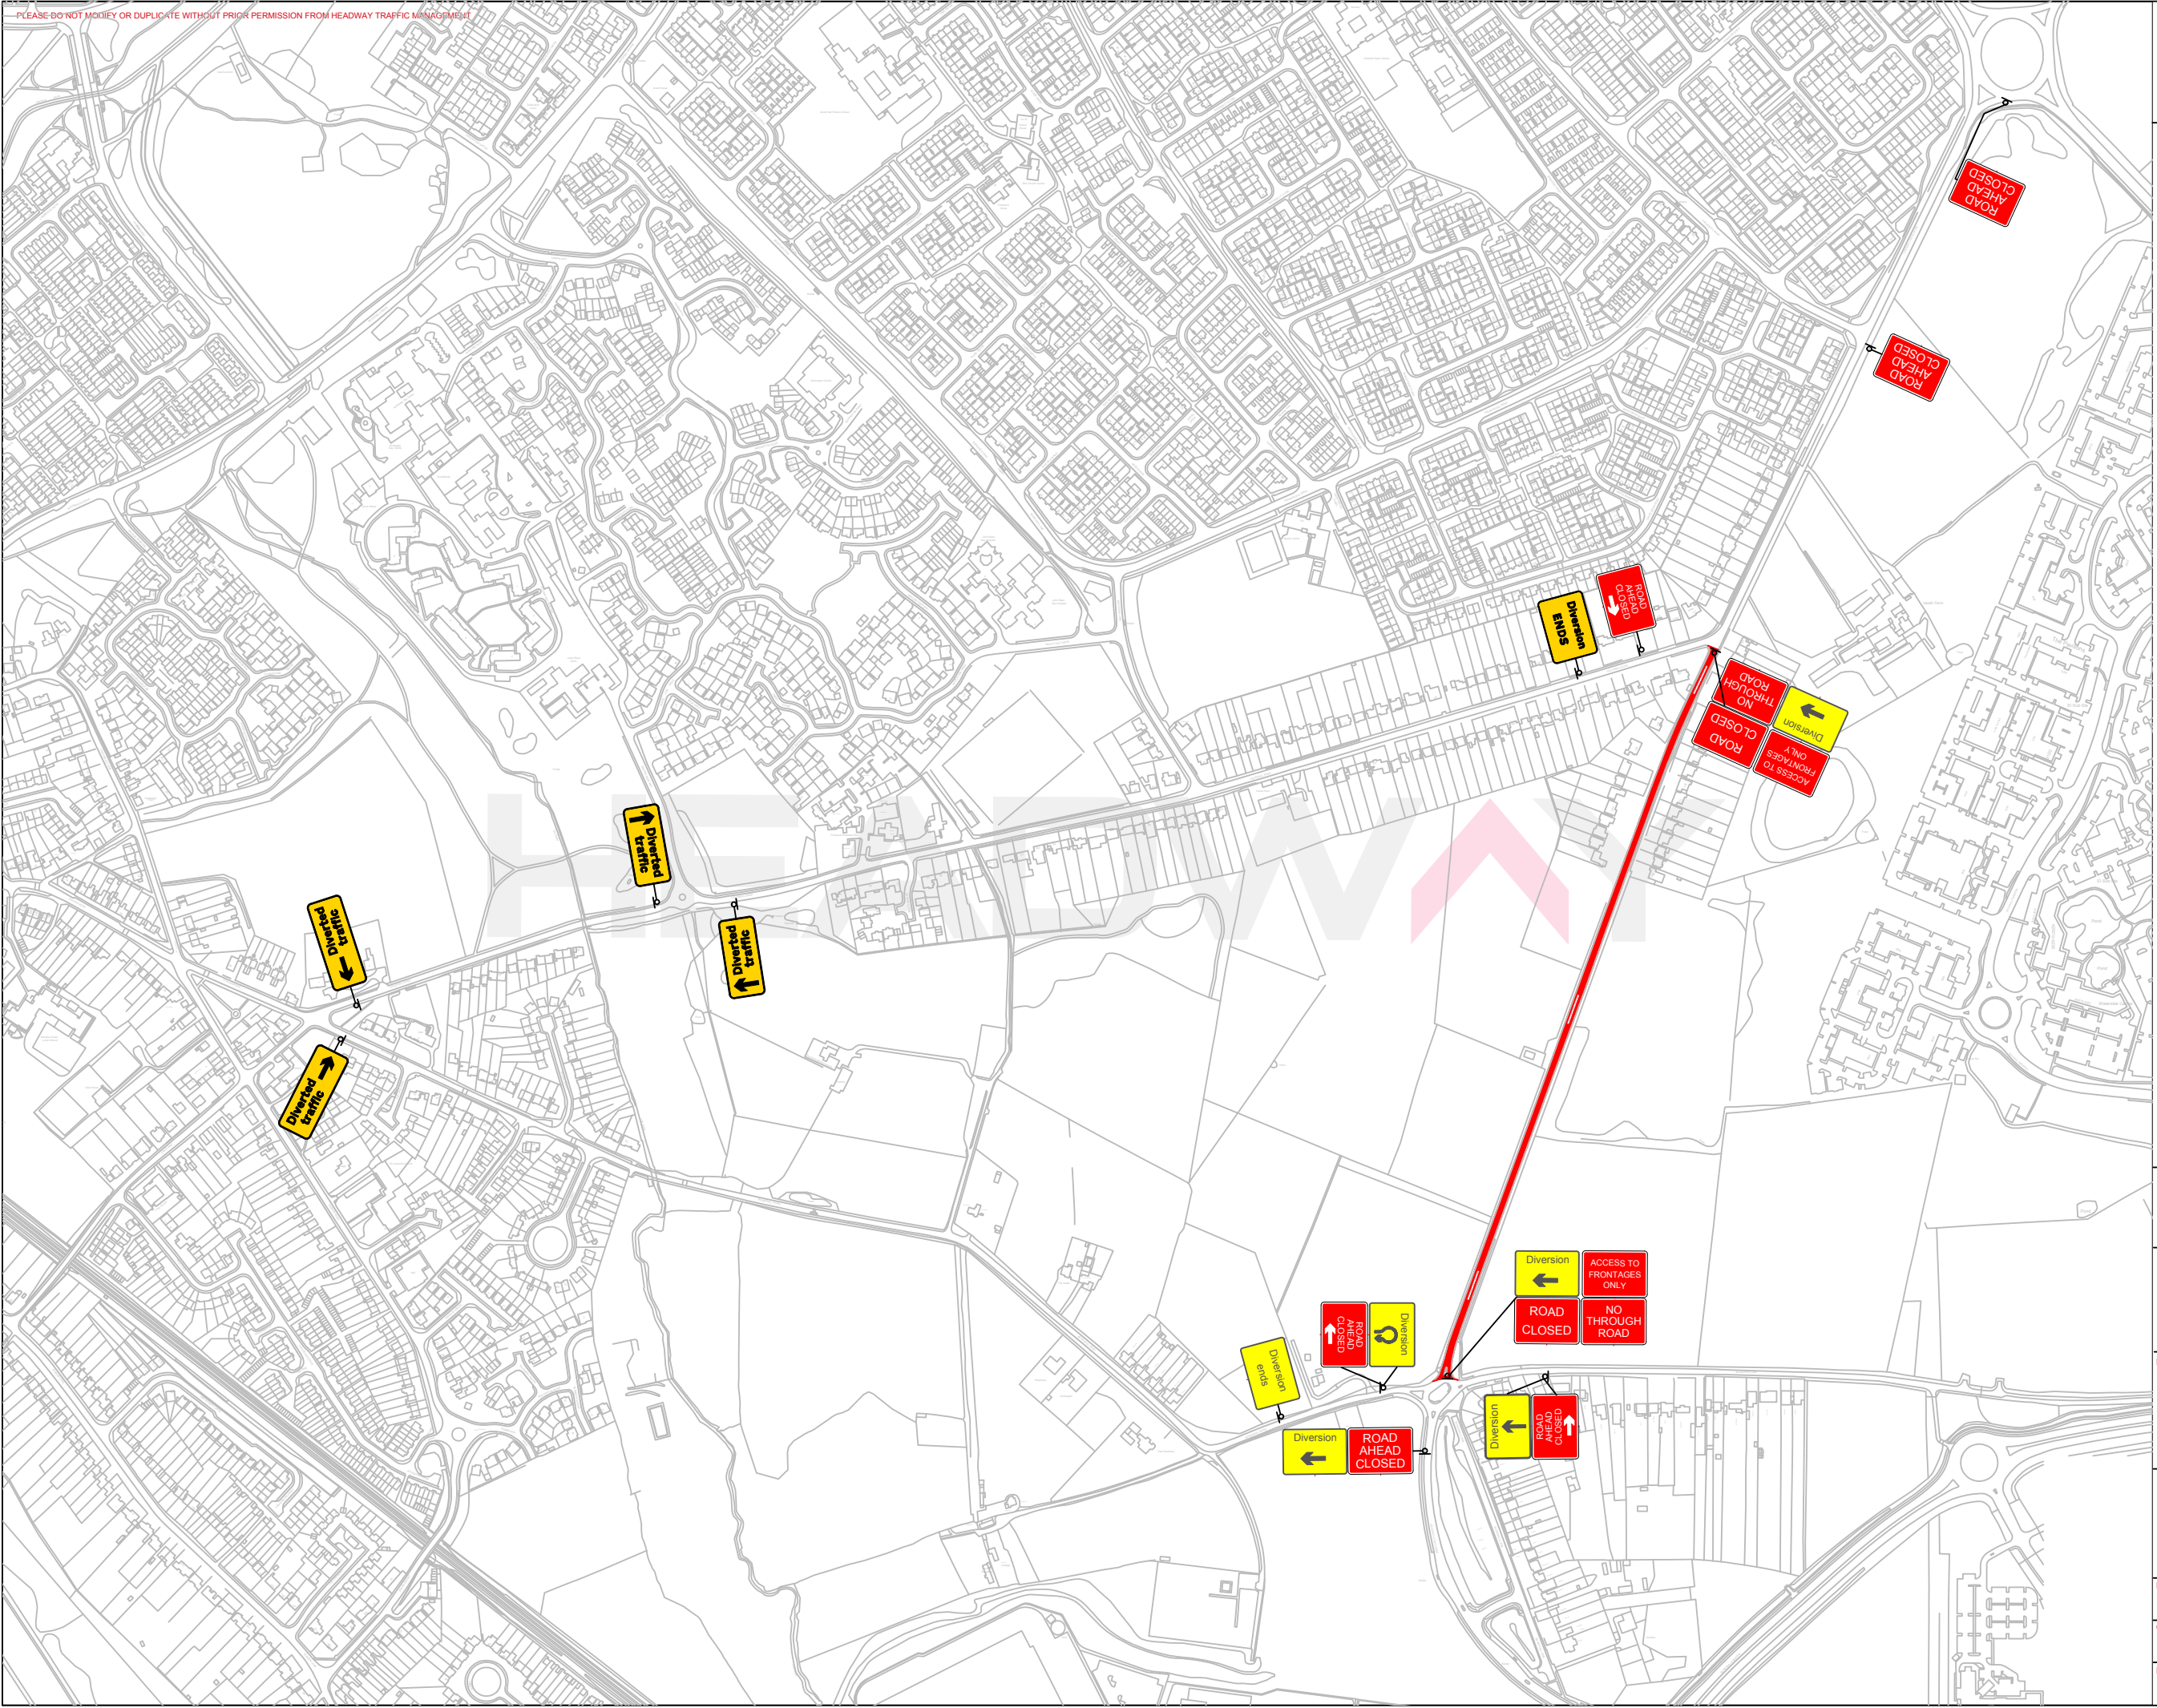

HEADWAY
TRAFFIC MANAGEMENT

MacDonald
SURFACING

PROJECT:

**Road Closure /
Diversion**

SITE ADDRESS:

**Coleshill Heath Road,
Marston Green**

DRAWN BY:	B.Haarhoff	DATE:	25/01/2021
CHECKED BY:	C.Moran	OUR REF:	1
REF:		REVISION:	1