


Elmdon Park

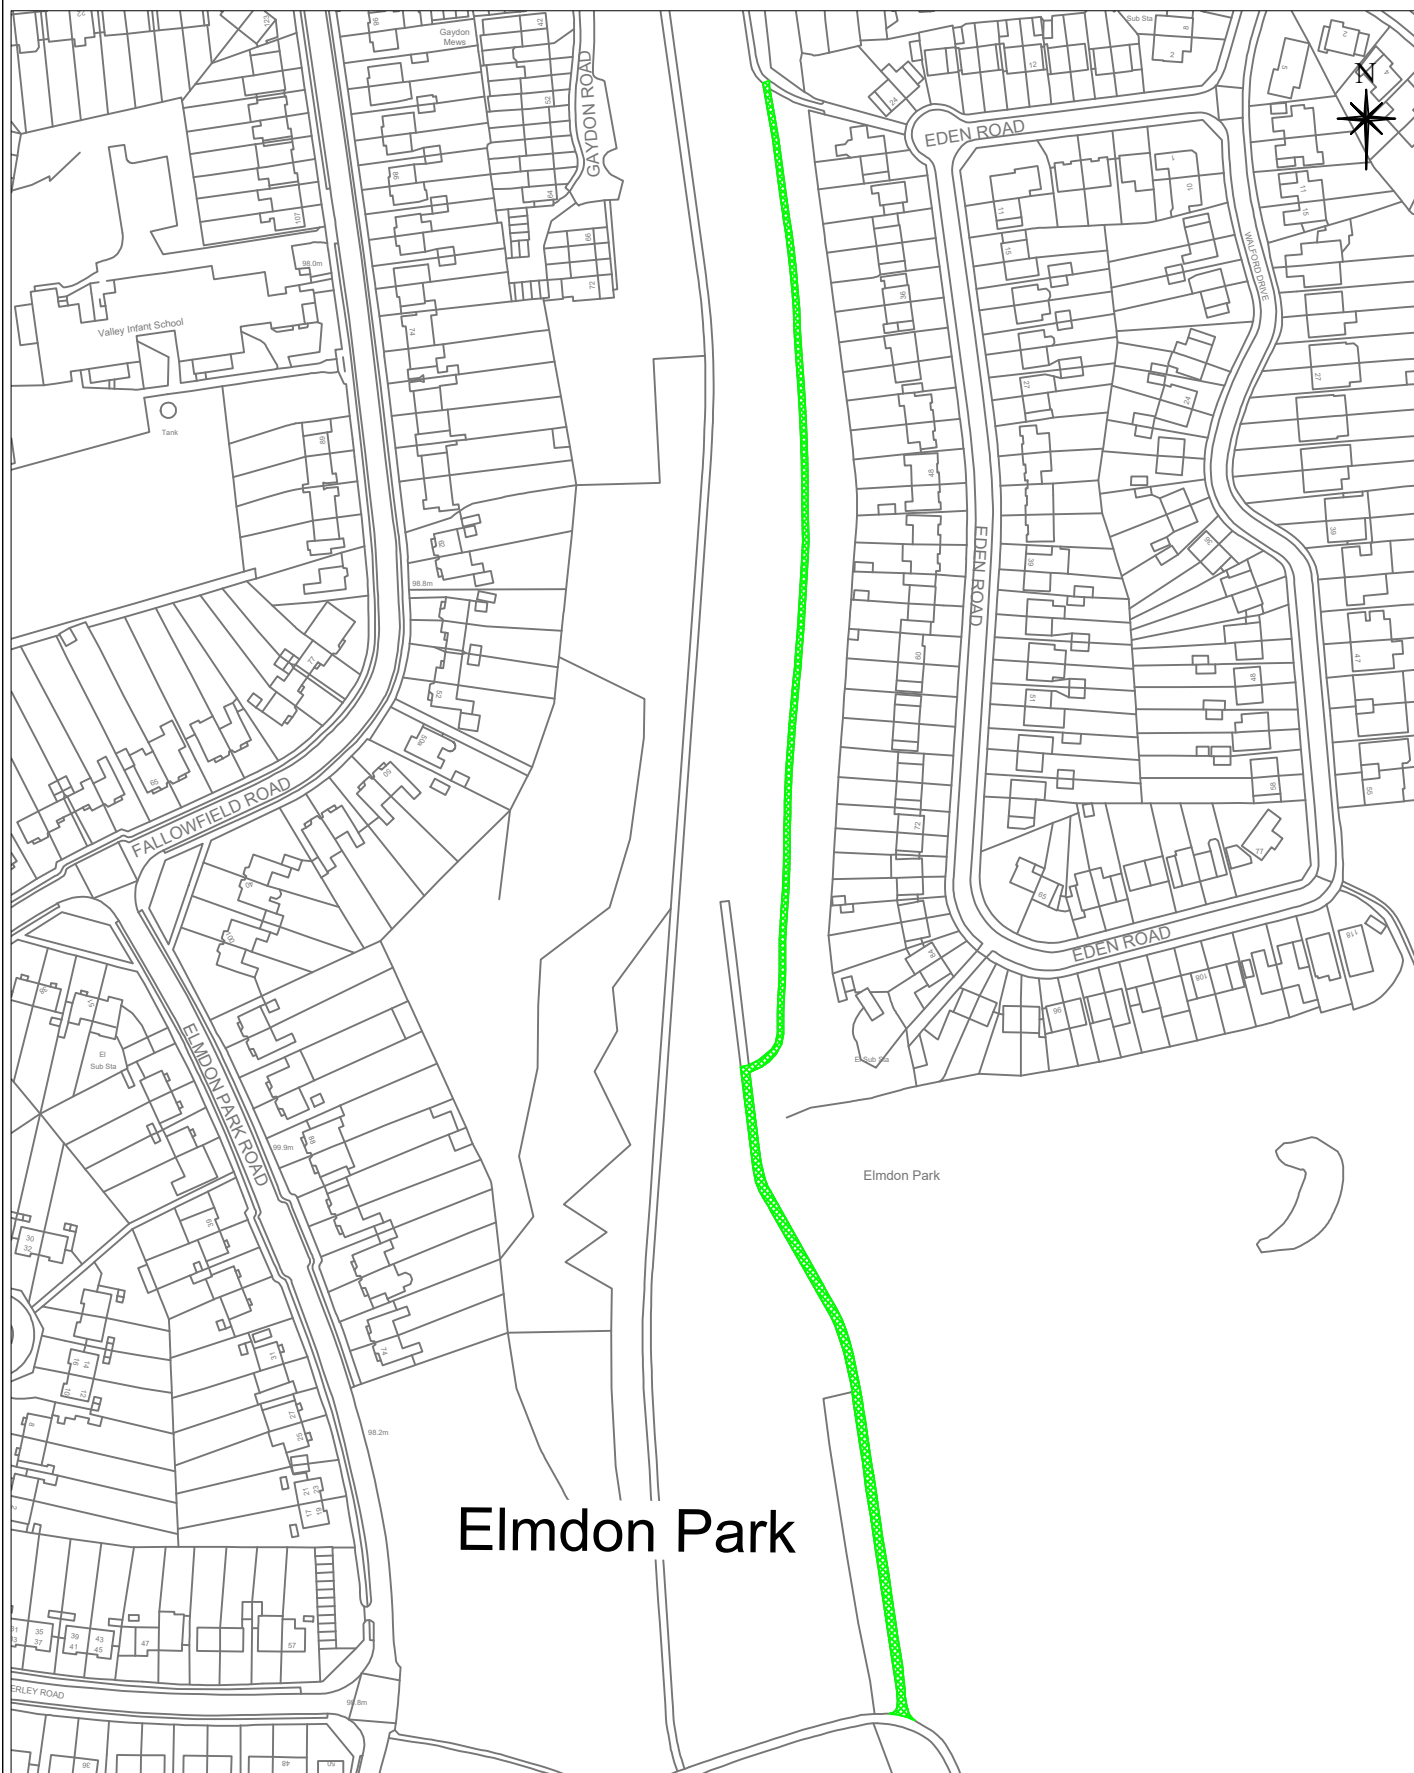

Elmdon Park



Notes.



Pathway to be designated
shared use by pedestrians
and pedal cyclists

Job Name.

Wildlife Ways

Job No.

Drawn By: **JW**

Plan No.

Route A Green

Scale **NTS**

Checked By:

M O'C


DO NOT SCALE
A4 Frame

Date

01.03.2021

OS Ref: .

Elmdon Park from Tanhouse Farm Road to St Nicolas's Church

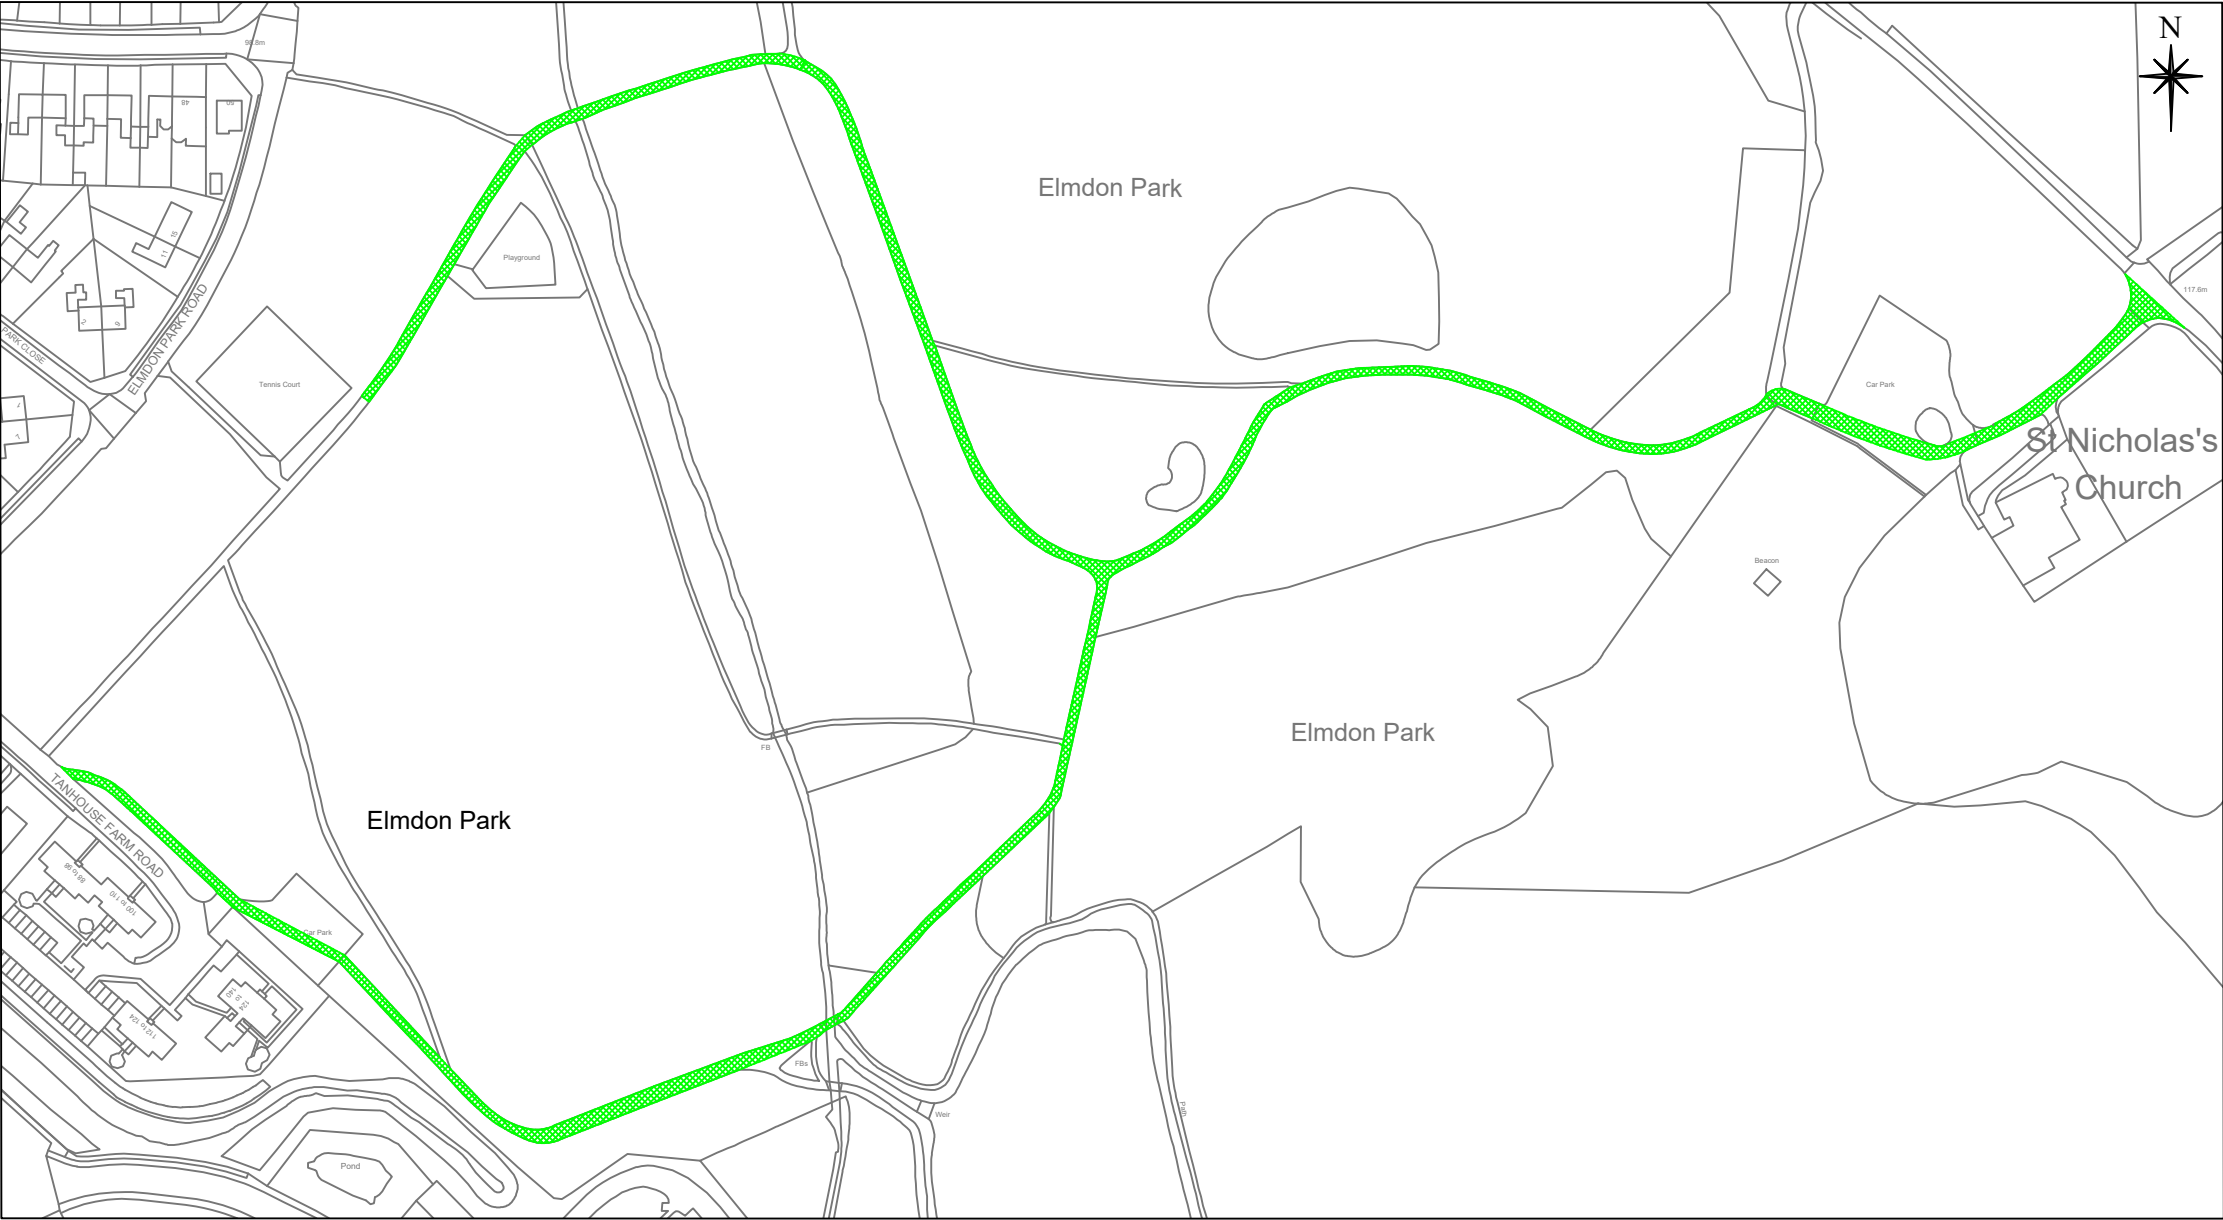

Solihull MBC Licence N° 100023139
Contains Ordnance Survey data © Crown
Copyright and database right 2020

 Pathway to be designated shared use by pedestrians and pedal cyclists

Wildlife Ways	Drawn By: JW	Checked By: M O'C	DO NOT SCALE
Plan No. Route B Green	Scale NTS	Date 01.03.2021	OS Ref: .




Solihull
METROPOLITAN
BOROUGH COUNCIL

ECONOMY & INFRASTRUCTURE DIRECTORATE
HIGHWAY SERVICES
COUNCIL HOUSE
SOLIHULL
WEST MIDLANDS B91 1QB
TEL: 0121-704-0000



Marston Green Park: Moored Avenue to Coleshill Road

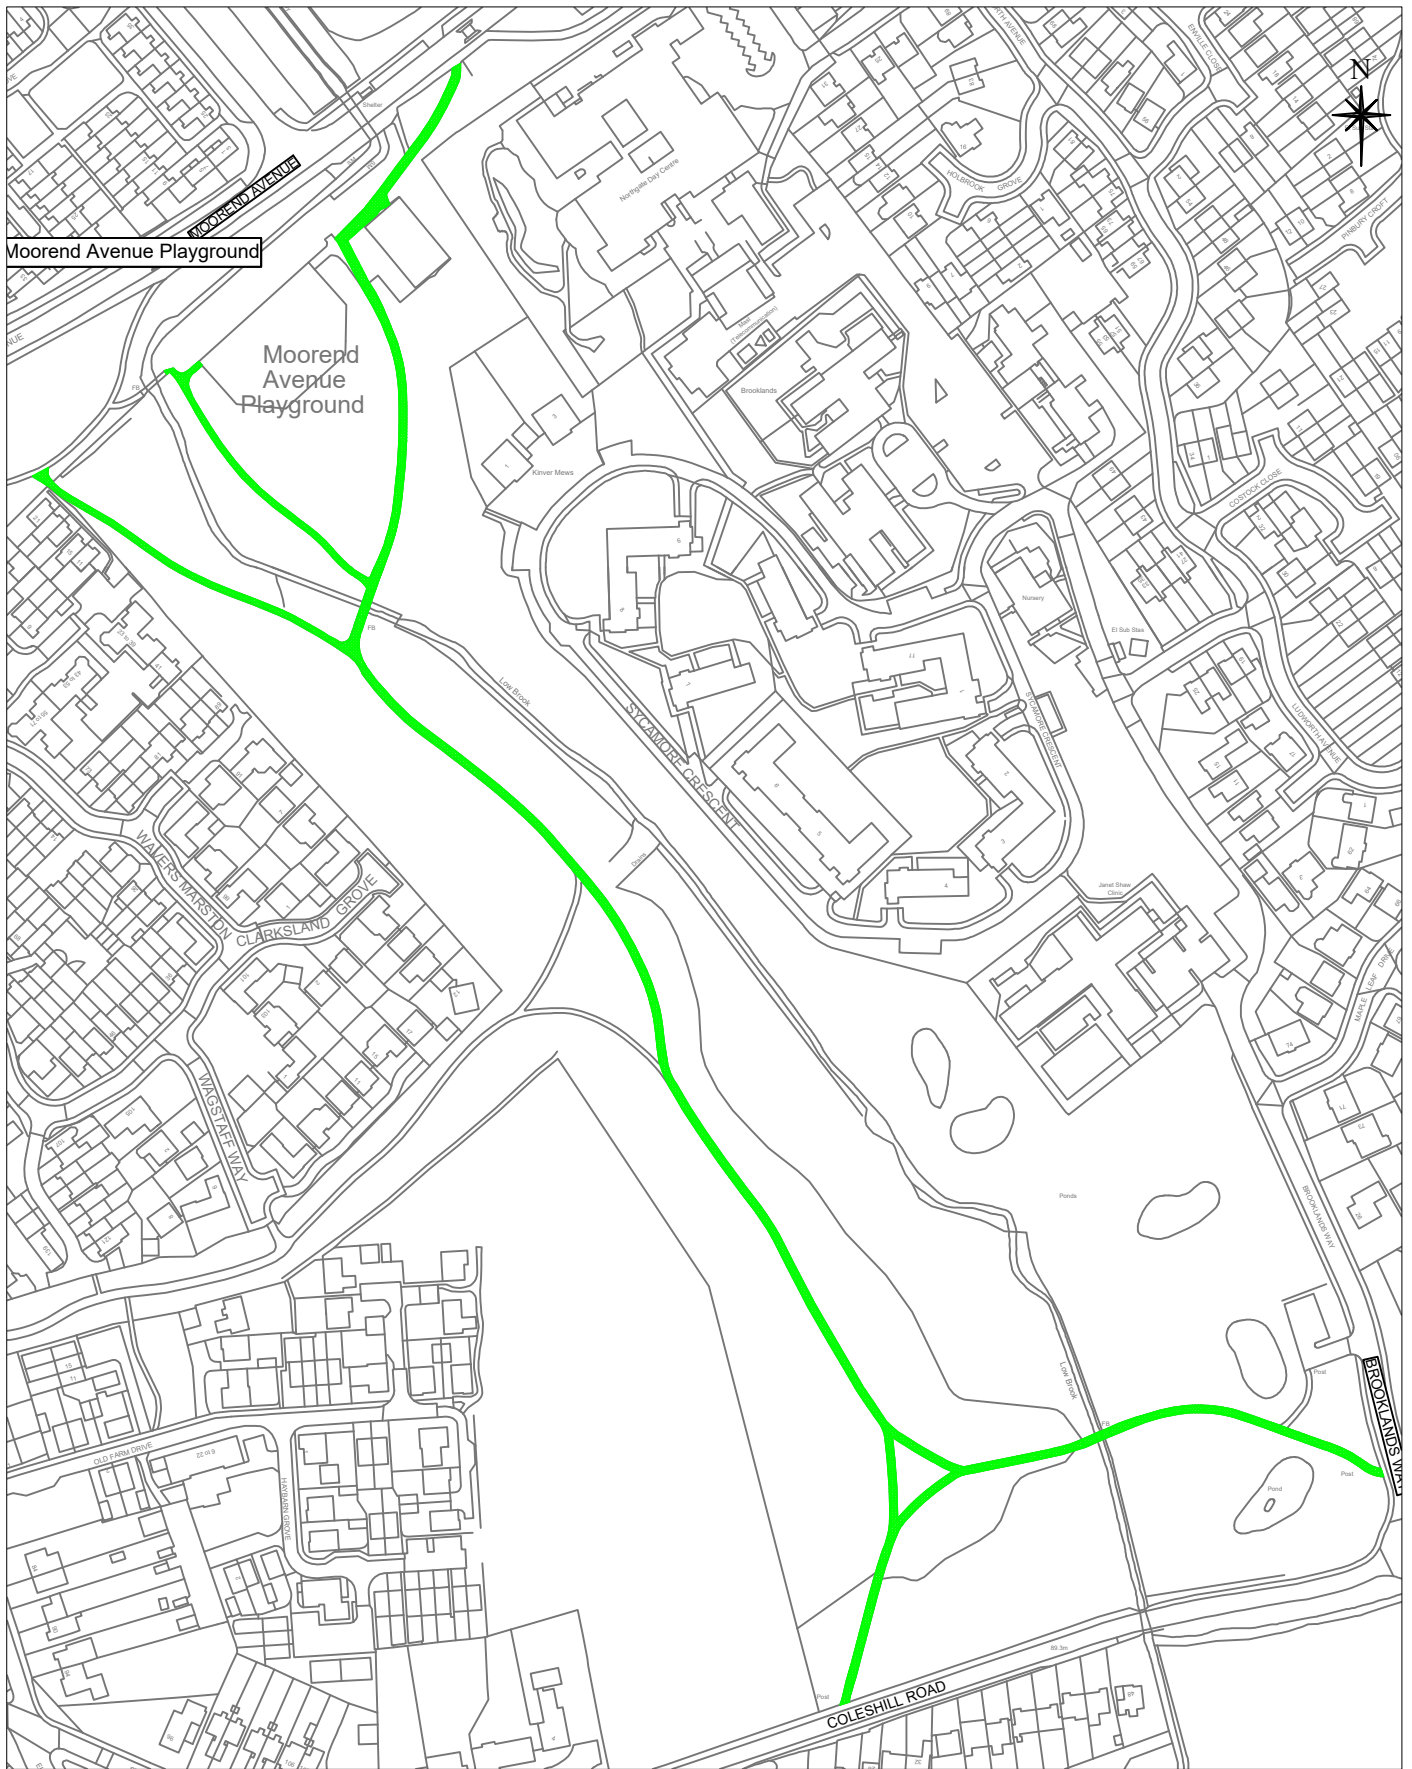

Notes.



Pathway to be designated shared use by pedestrians and pedal cyclists

Job Name.	Wildlife Ways	
Job No.		Drawn By: JW
Plan No.	Route F Green	
Checked By:	M O'C	Scale NTS
Date	01.03.2021	DO NOT SCALE A4 Frame
		OS Ref:

Solihull MBC Licence N° 100023139

Contains Ordnance Survey data © Crown Copyright and database right 2020

Meriden Park: Cooks Lane to Chester Road



Solihull MBC Licence N° 100023139
Contains Ordnance Survey data © Crown
Copyright and database right 2020



Pathway to be designated shared use by pedestrians and pedal cyclists



Wildlife Ways

Plan No.

Route G Green

Drawn By: JW

Scale NTS


Checked By: M O'C

Date 01.03.2021

DO NOT SCALE

OS Ref :

Babbs Mill Recreation Ground

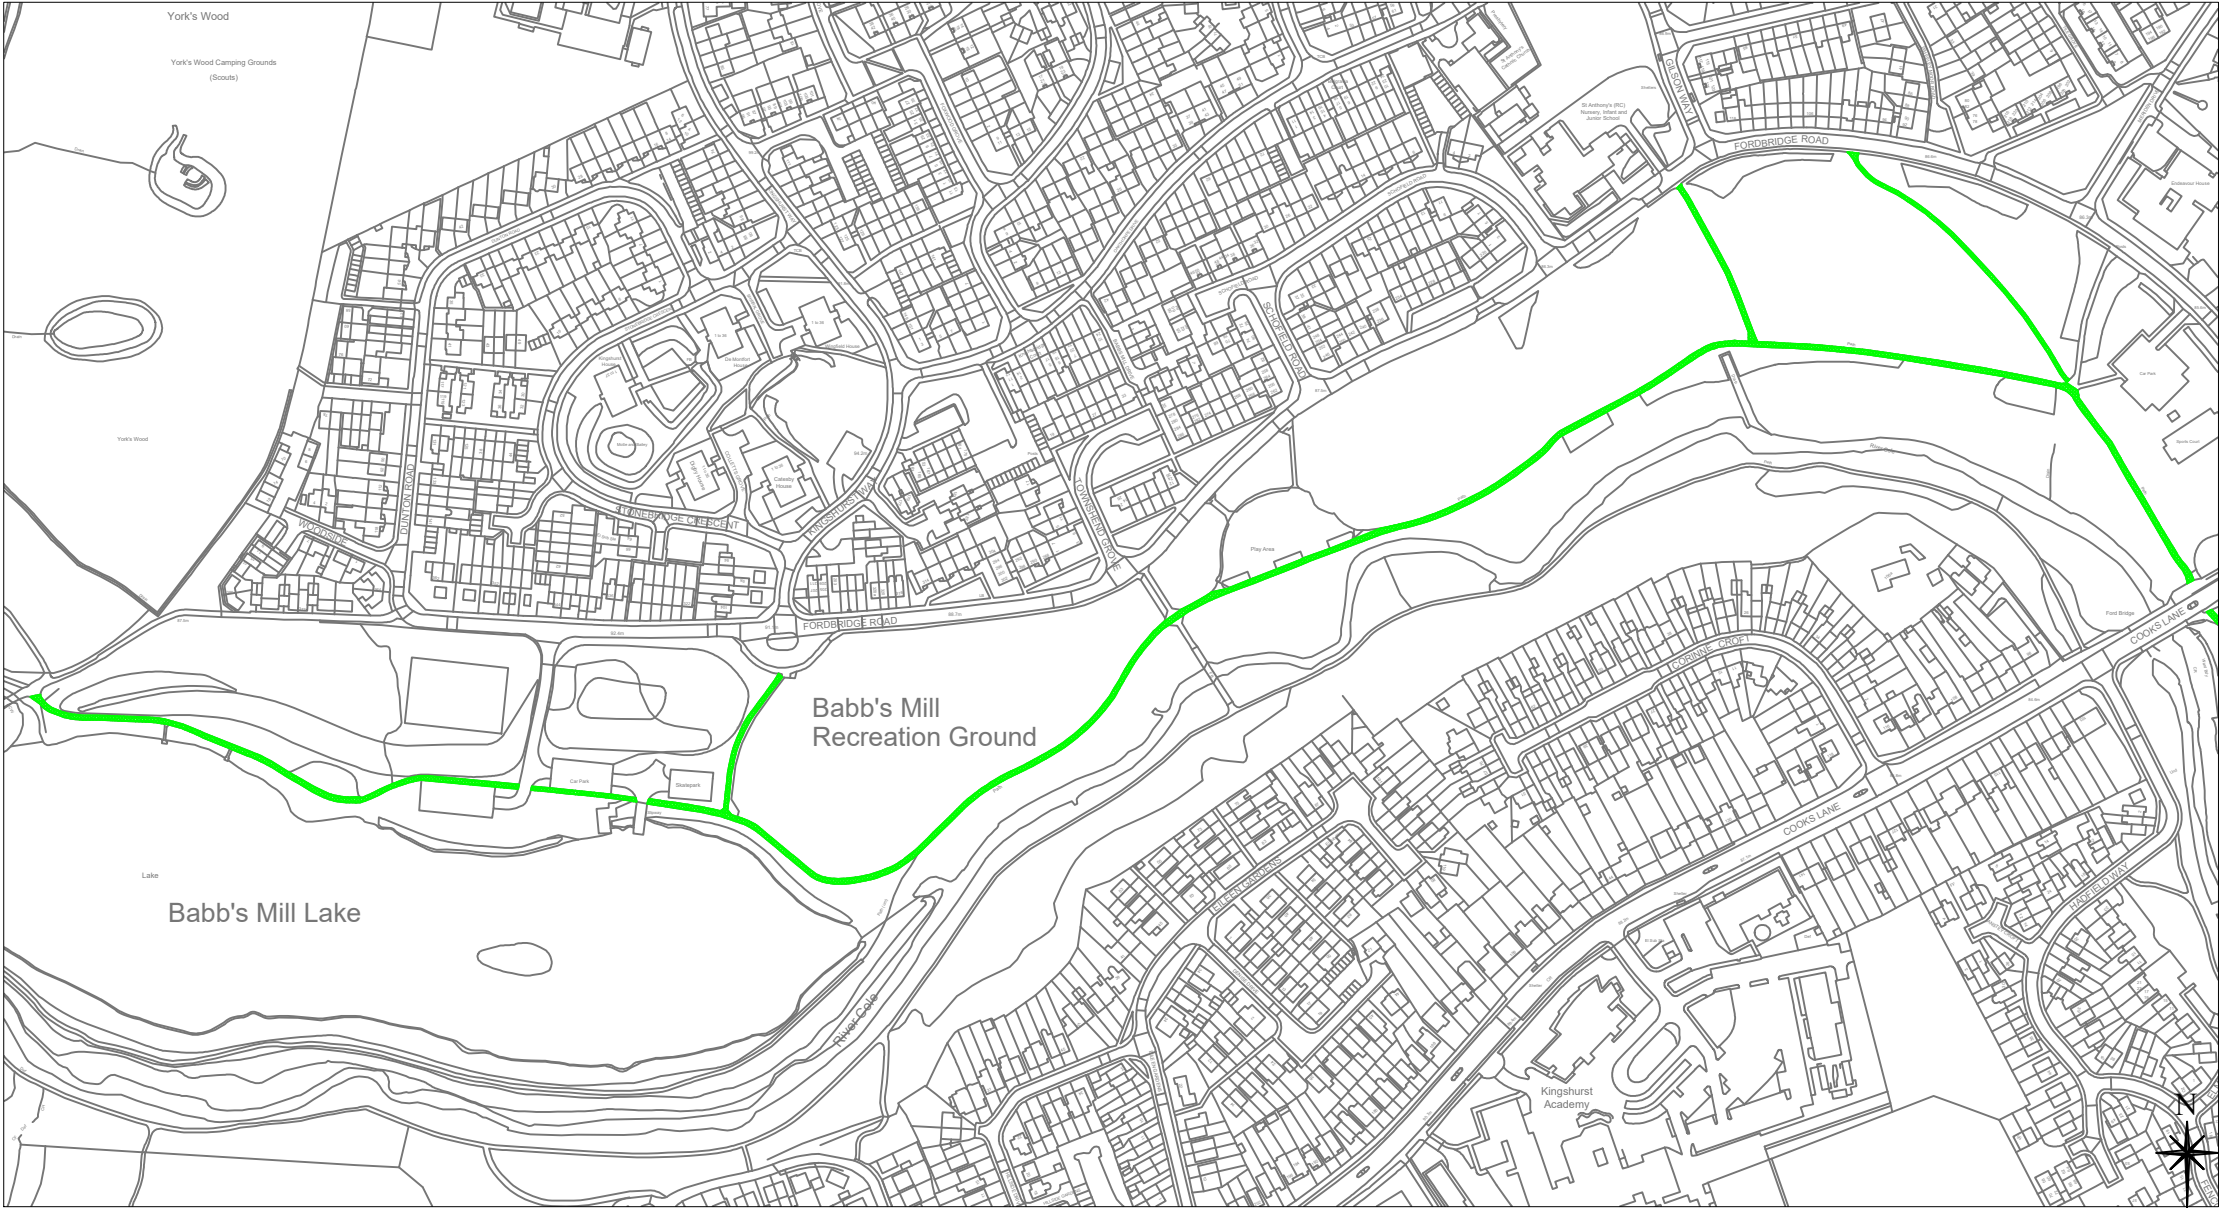

Solihull MBC Licence N° 100023139
Contains Ordnance Survey data © Crown
Copyright and database right 2020



Pathway to be designated shared use by pedestrians and pedal cyclists



Solihull
METROPOLITAN
BOROUGH COUNCIL

Wildlife Ways

Plan No.

Route H Green

Drawn By: **JW**

Scale **NTS**


Checked By: **M O'C**


Date **01.03.2021**

DO NOT SCALE

OS Ref :

Malvern Park

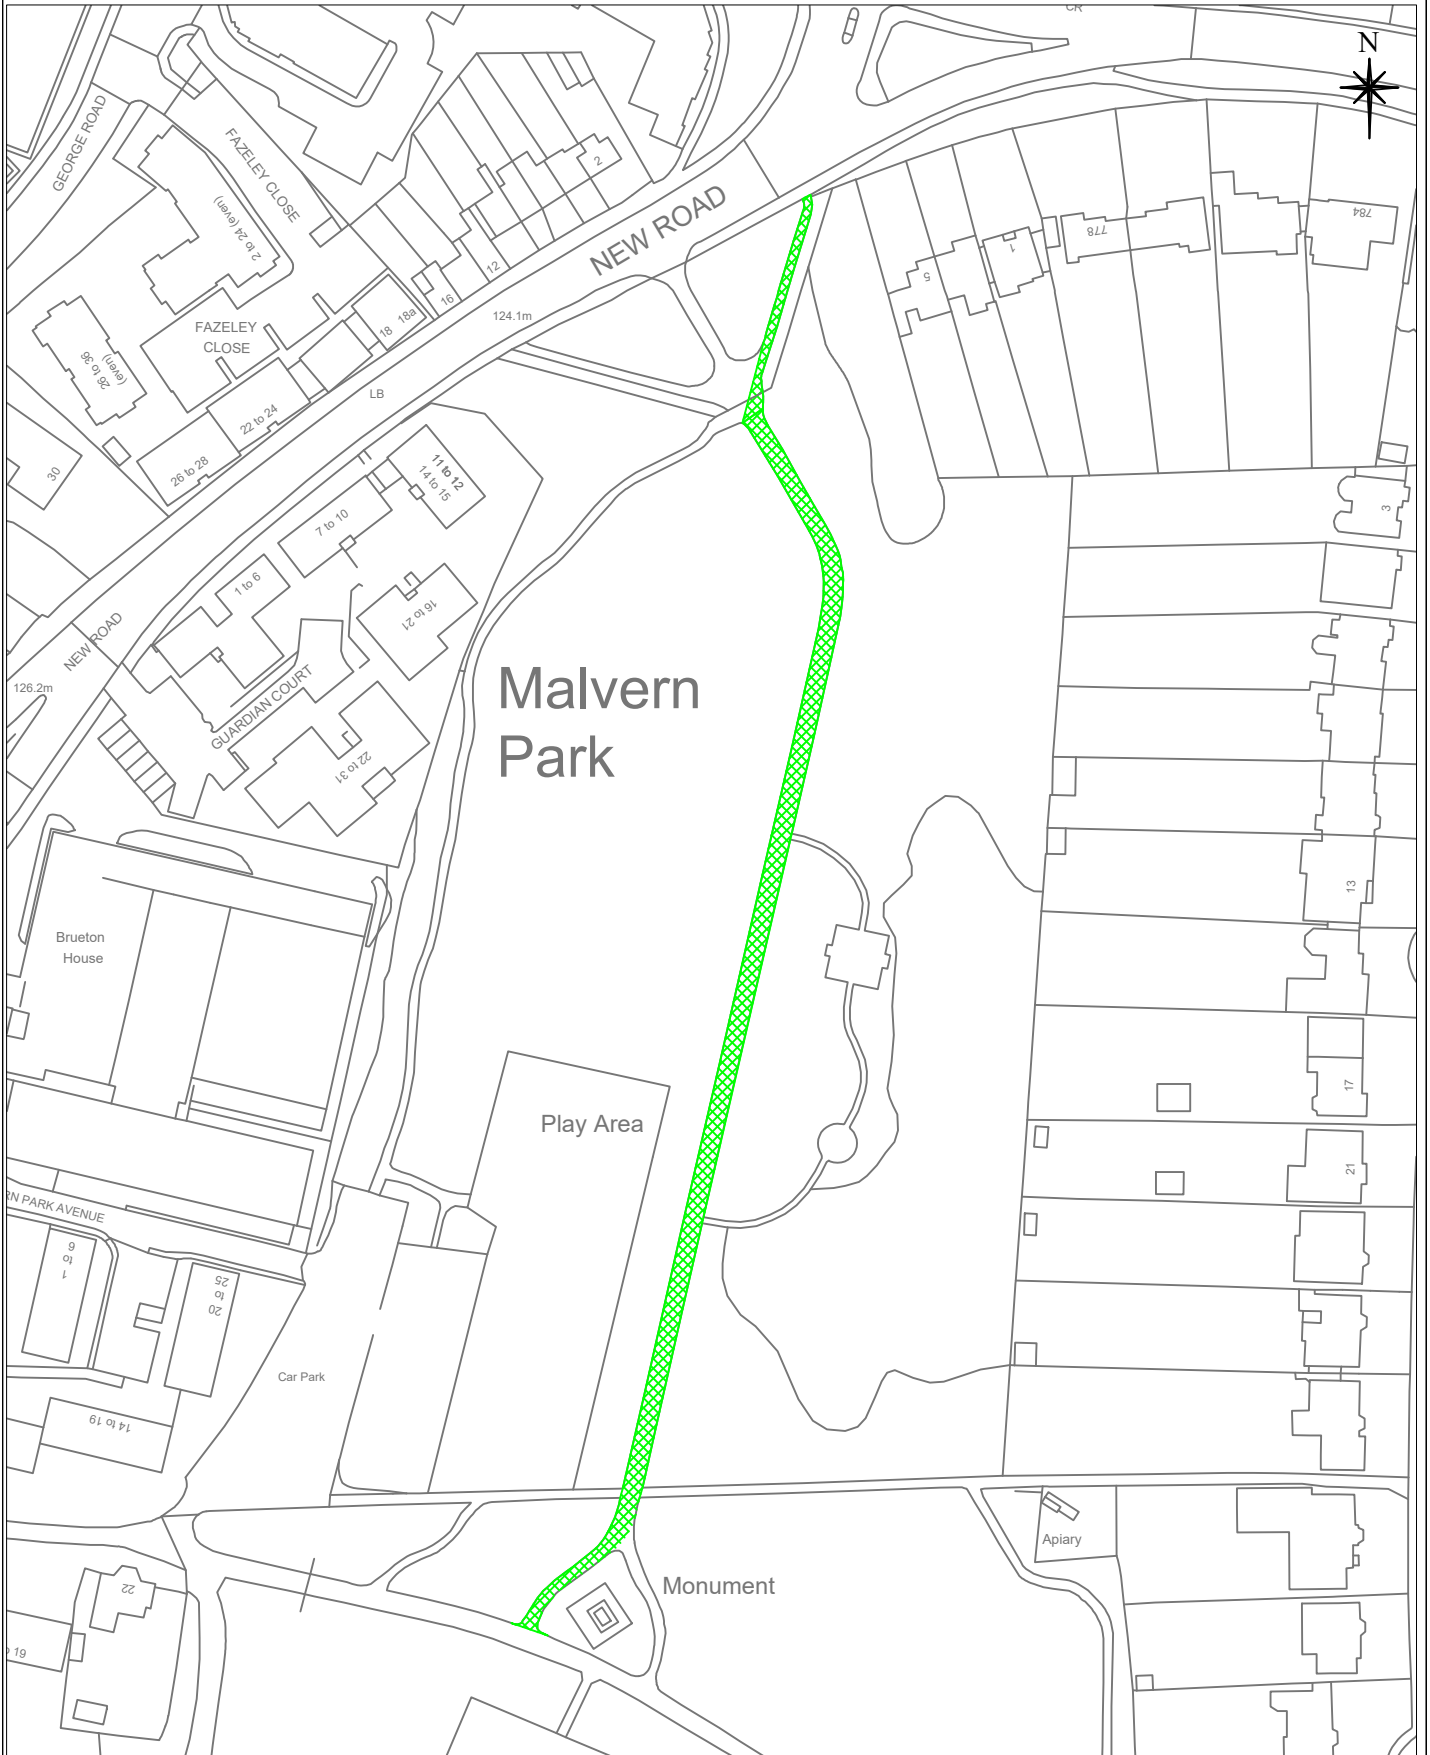

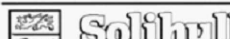 Solihull METROPOLITAN BOROUGH COUNCIL ECONOMY & INFRASTRUCTURE DIRECTORATE HIGHWAY SERVICES COUNCIL HOUSE SOLIHULL WEST MIDLANDS B91 3QB TEL: 0121-764-6000 Solihull MBC Licence N° 100023139 <small>Contains Ordnance Survey data © Crown Copyright and database right 2020</small>	 Notes.  Pathway to be designated shared use by pedestrians and pedal cyclists	Job Name. Wildlife Ways	
		Job No.	Drawn By: JW
		Plan No. Route N Green	Scale NTS
		Checked By: M O'C	DO NOT SCALE A4 Frame
		Date 01.03.2021	OS Ref : .

Solihull MBC Licence N° 100023139

Contains Ordnance Survey data © Crown Copyright and database right 2020