


Elmdon Park

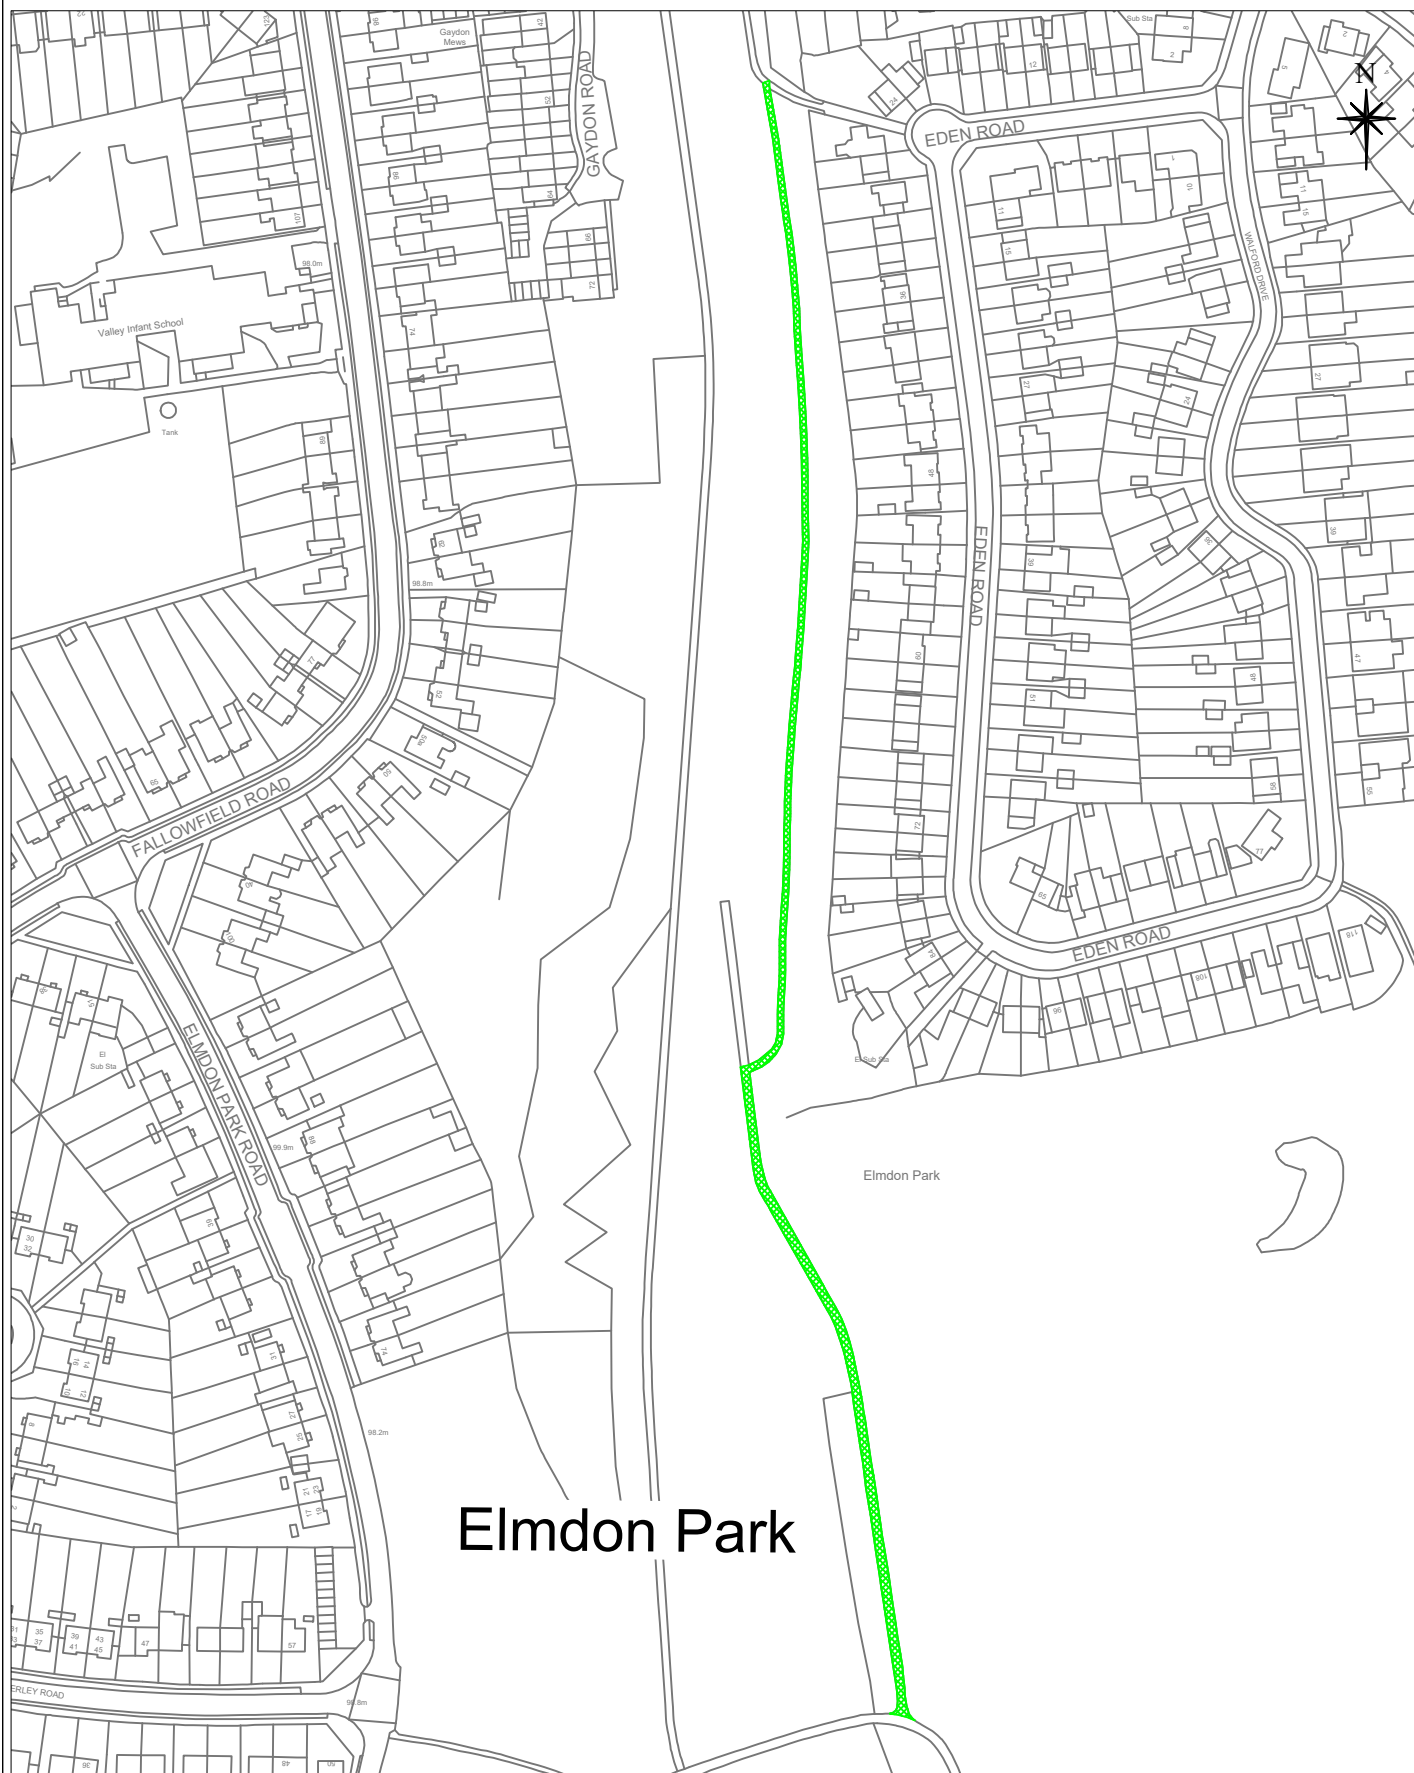

Elmdon Park



Notes.



Pathway to be designated
shared use by pedestrians
and pedal cyclists

Job Name.

Wildlife Ways

Job No.

Drawn By: **JW**

Plan No.

Route A Green

Scale **NTS**

Checked By:

M O'C

DO NOT SCALE
A4 Frame

Date

01.03.2021

OS Ref: .