


Babbs Mill Recreation Ground

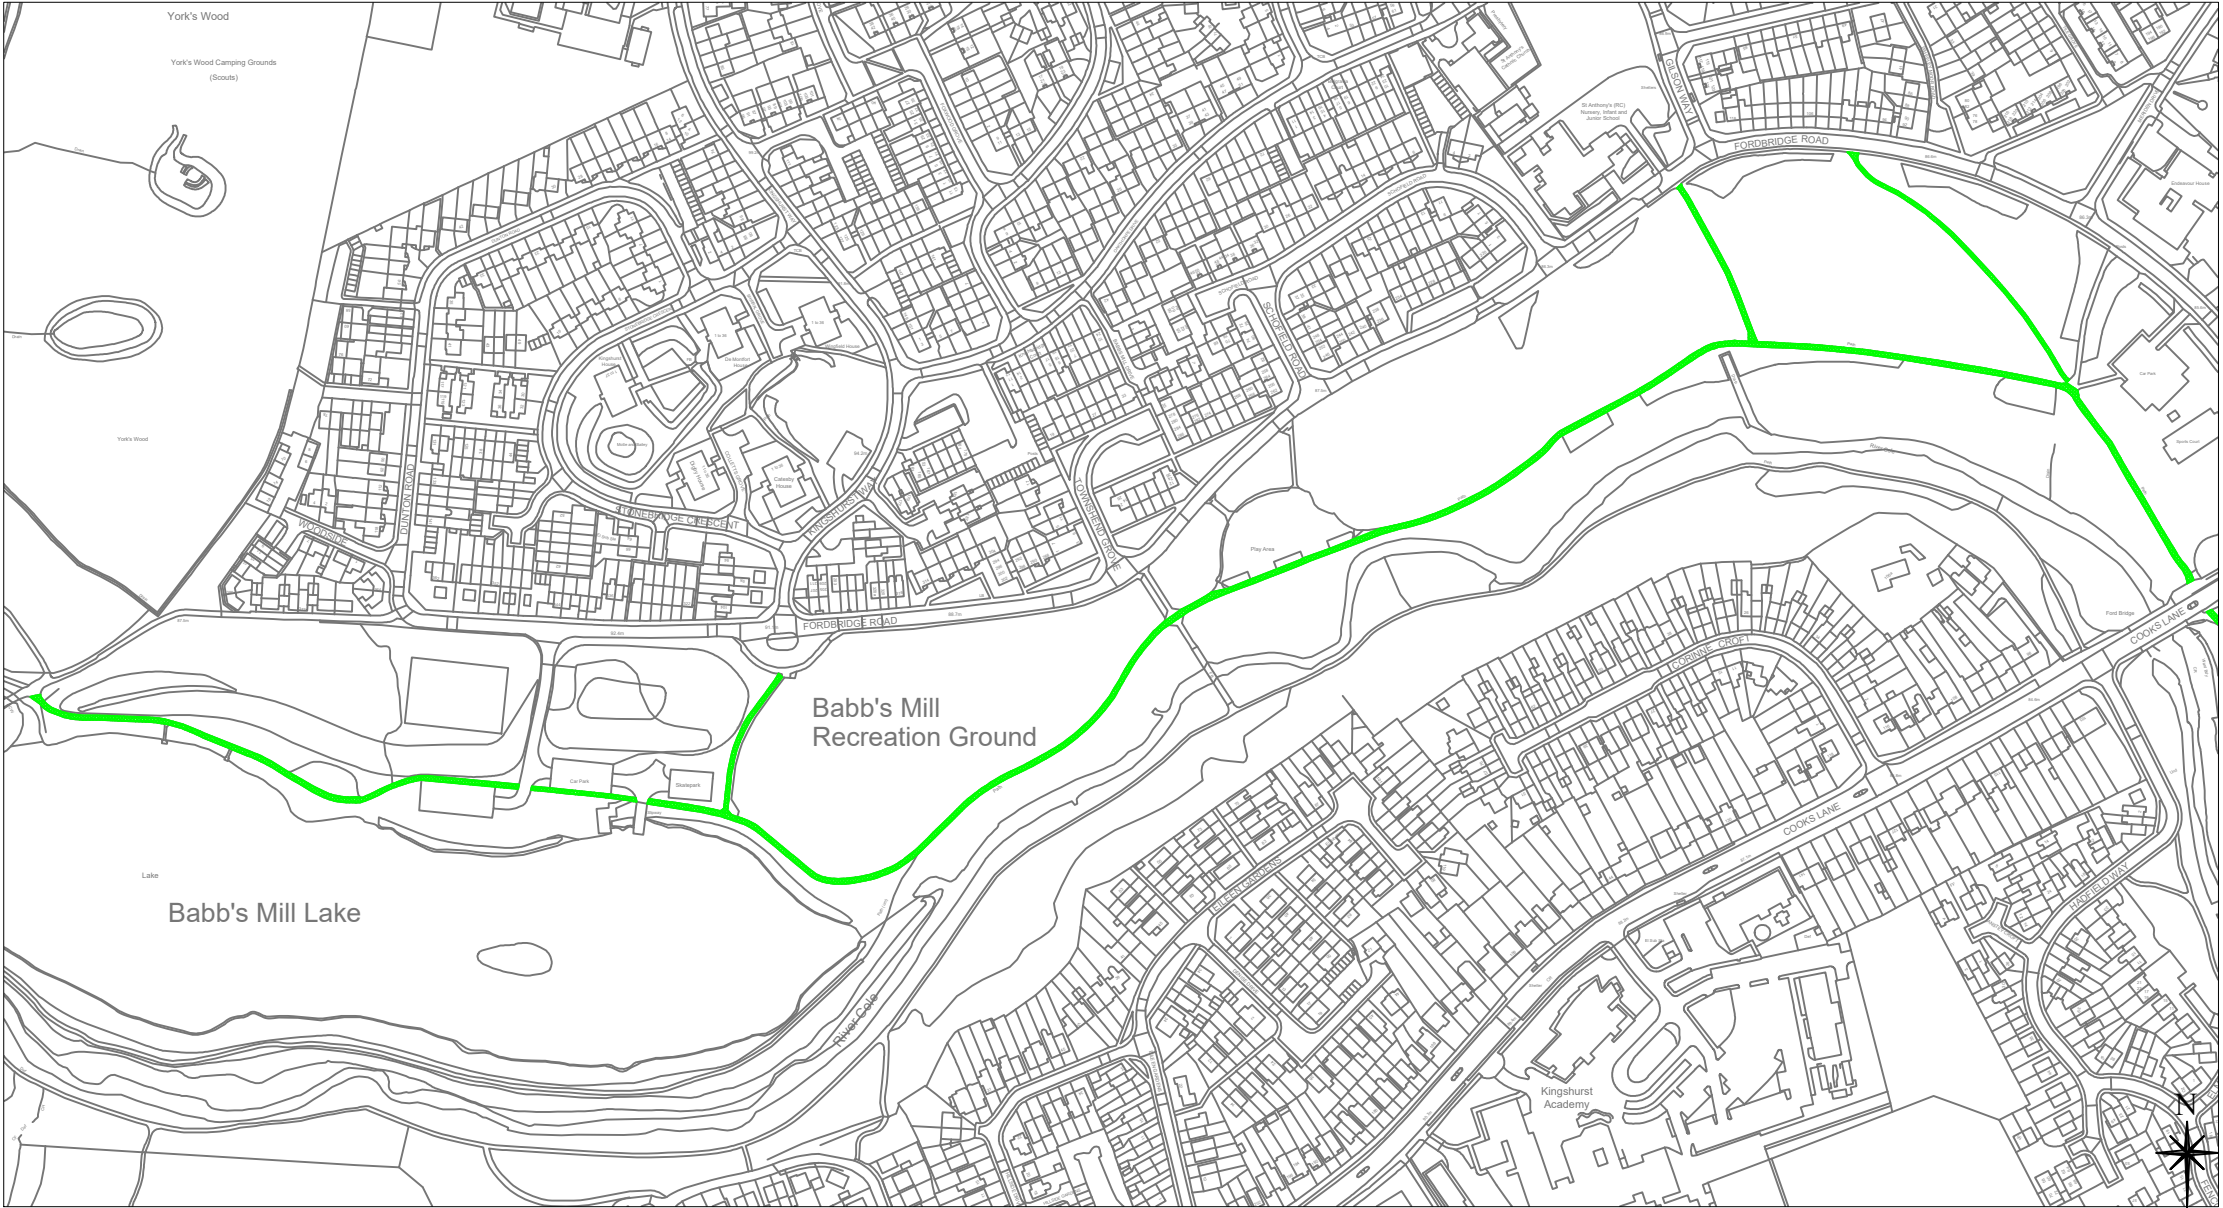

Solihull MBC Licence N° 100023139
Contains Ordnance Survey data © Crown
Copyright and database right 2020



Pathway to be designated shared use by pedestrians and pedal cyclists



Solihull
METROPOLITAN
BOROUGH COUNCIL

Wildlife Ways

Plan No.

Route H Green

Drawn By: **JW**

Scale **NTS**

Checked By: **M O'C**

Date **01.03.2021**

DO NOT SCALE

OS Ref :