


# Malvern Park

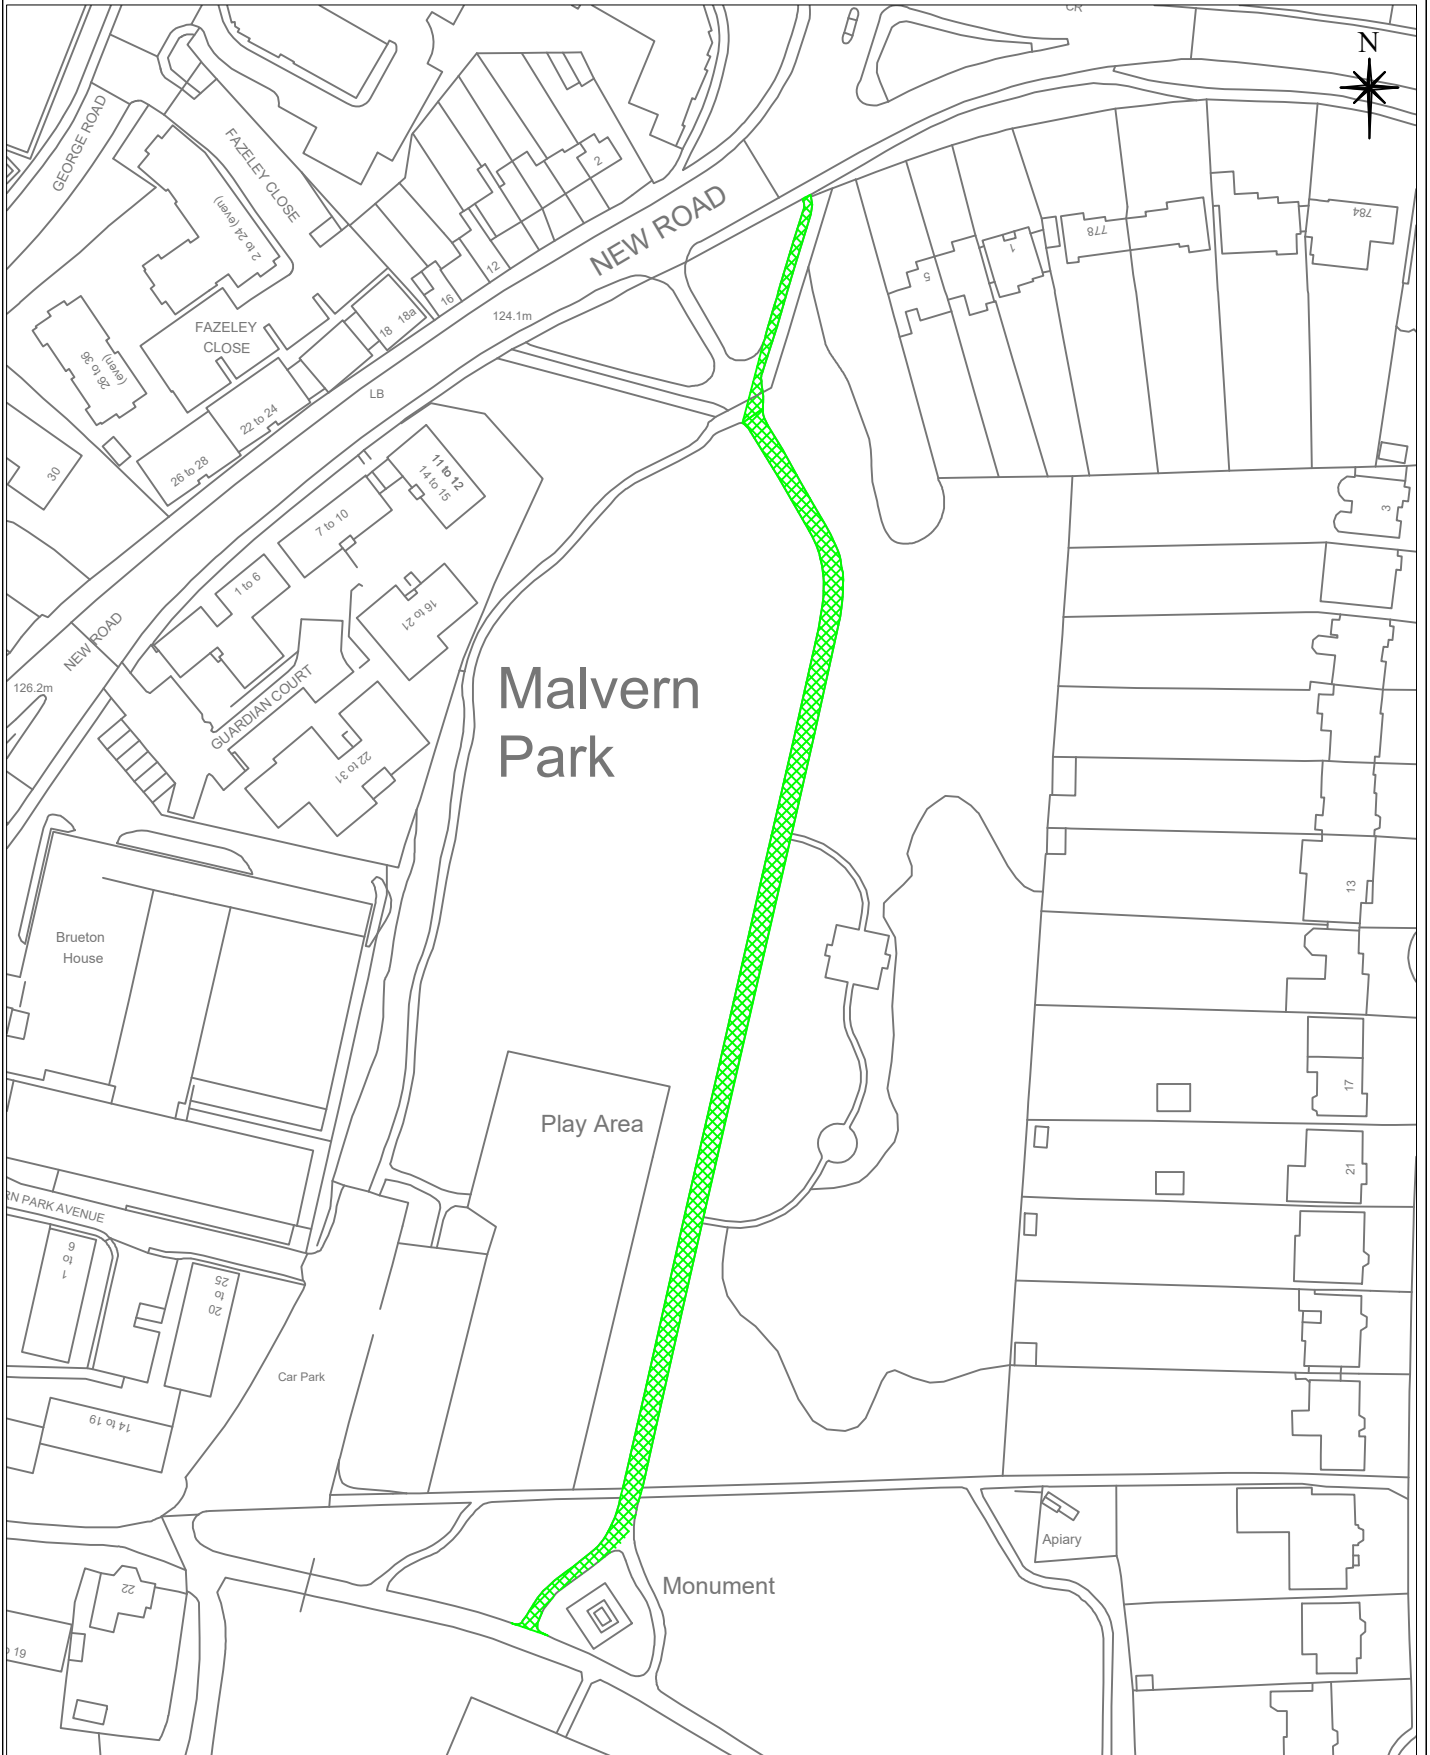

## Notes



Pathway to be designated  
shared use by pedestrians  
and pedal cyclists

Job Name.

**Wildlife Ways**

Job No.

Drawn By:

**JW**

Plan No.

**Route N Green**

Scale

**NTS**

Checked By:

**M O'C**

DO NOT SCALE

A4 Frame

Date

**01.03.2021**

OS Ref: .

Solihull MBC Licence N° 100023139

Contains Ordnance Survey data © Crown Copyright and database right 2020